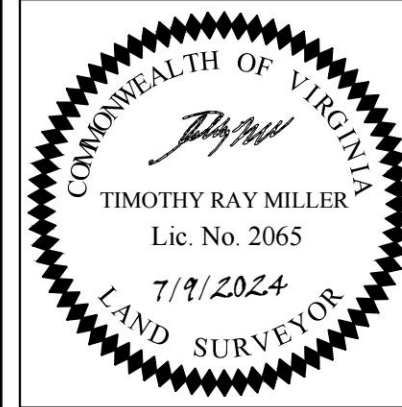
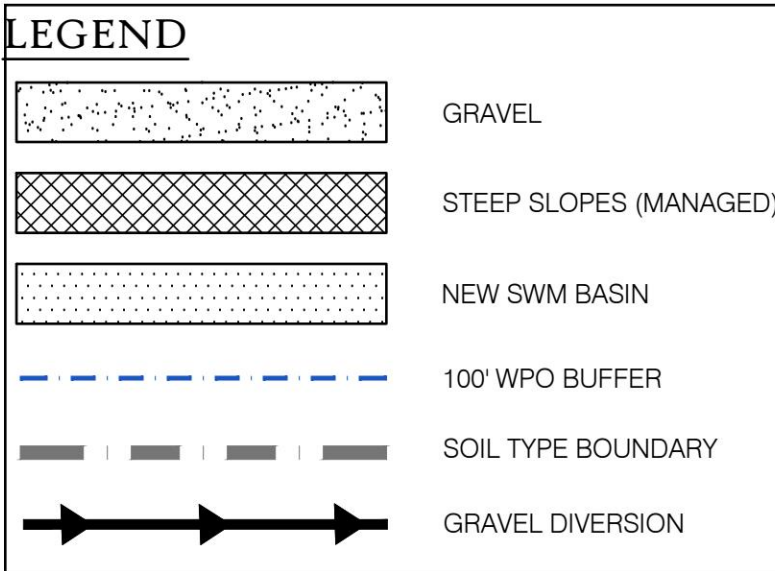


[illegible]


SCALE: 1"=60'
THE CONTENT OF THESE DOCUMENTS ARE INTELLECTUAL PROPERTY OF MERIDIAN CIVIL - SURVEY AND MAY NOT BE REPRODUCED OR USED WITHOUT THE EXPRESS PERMISSION OF MERIDIAN CIVIL - SURVEY. UNAUTHORIZED USE OF THESE DOCUMENTS WITHOUT AUTHORIZATION OF MERIDIAN CIVIL - SURVEY WILL BE AT THE SOLE RISK OF THE INDIVIDUAL OR ENTITY INVOLVED.

INITIAL SITE PLAN
FOR
ARBORLIFE
SITE PLAN

PROJECT TITLE:	SHEET TITLE:
----------------	--------------


DATE:	7/9/24
SHEET:	3
OF: 5	

TMP 71-39
COMMONWEALTH OF VIRGINIA
ZONED: RA
DB 420 PG 587

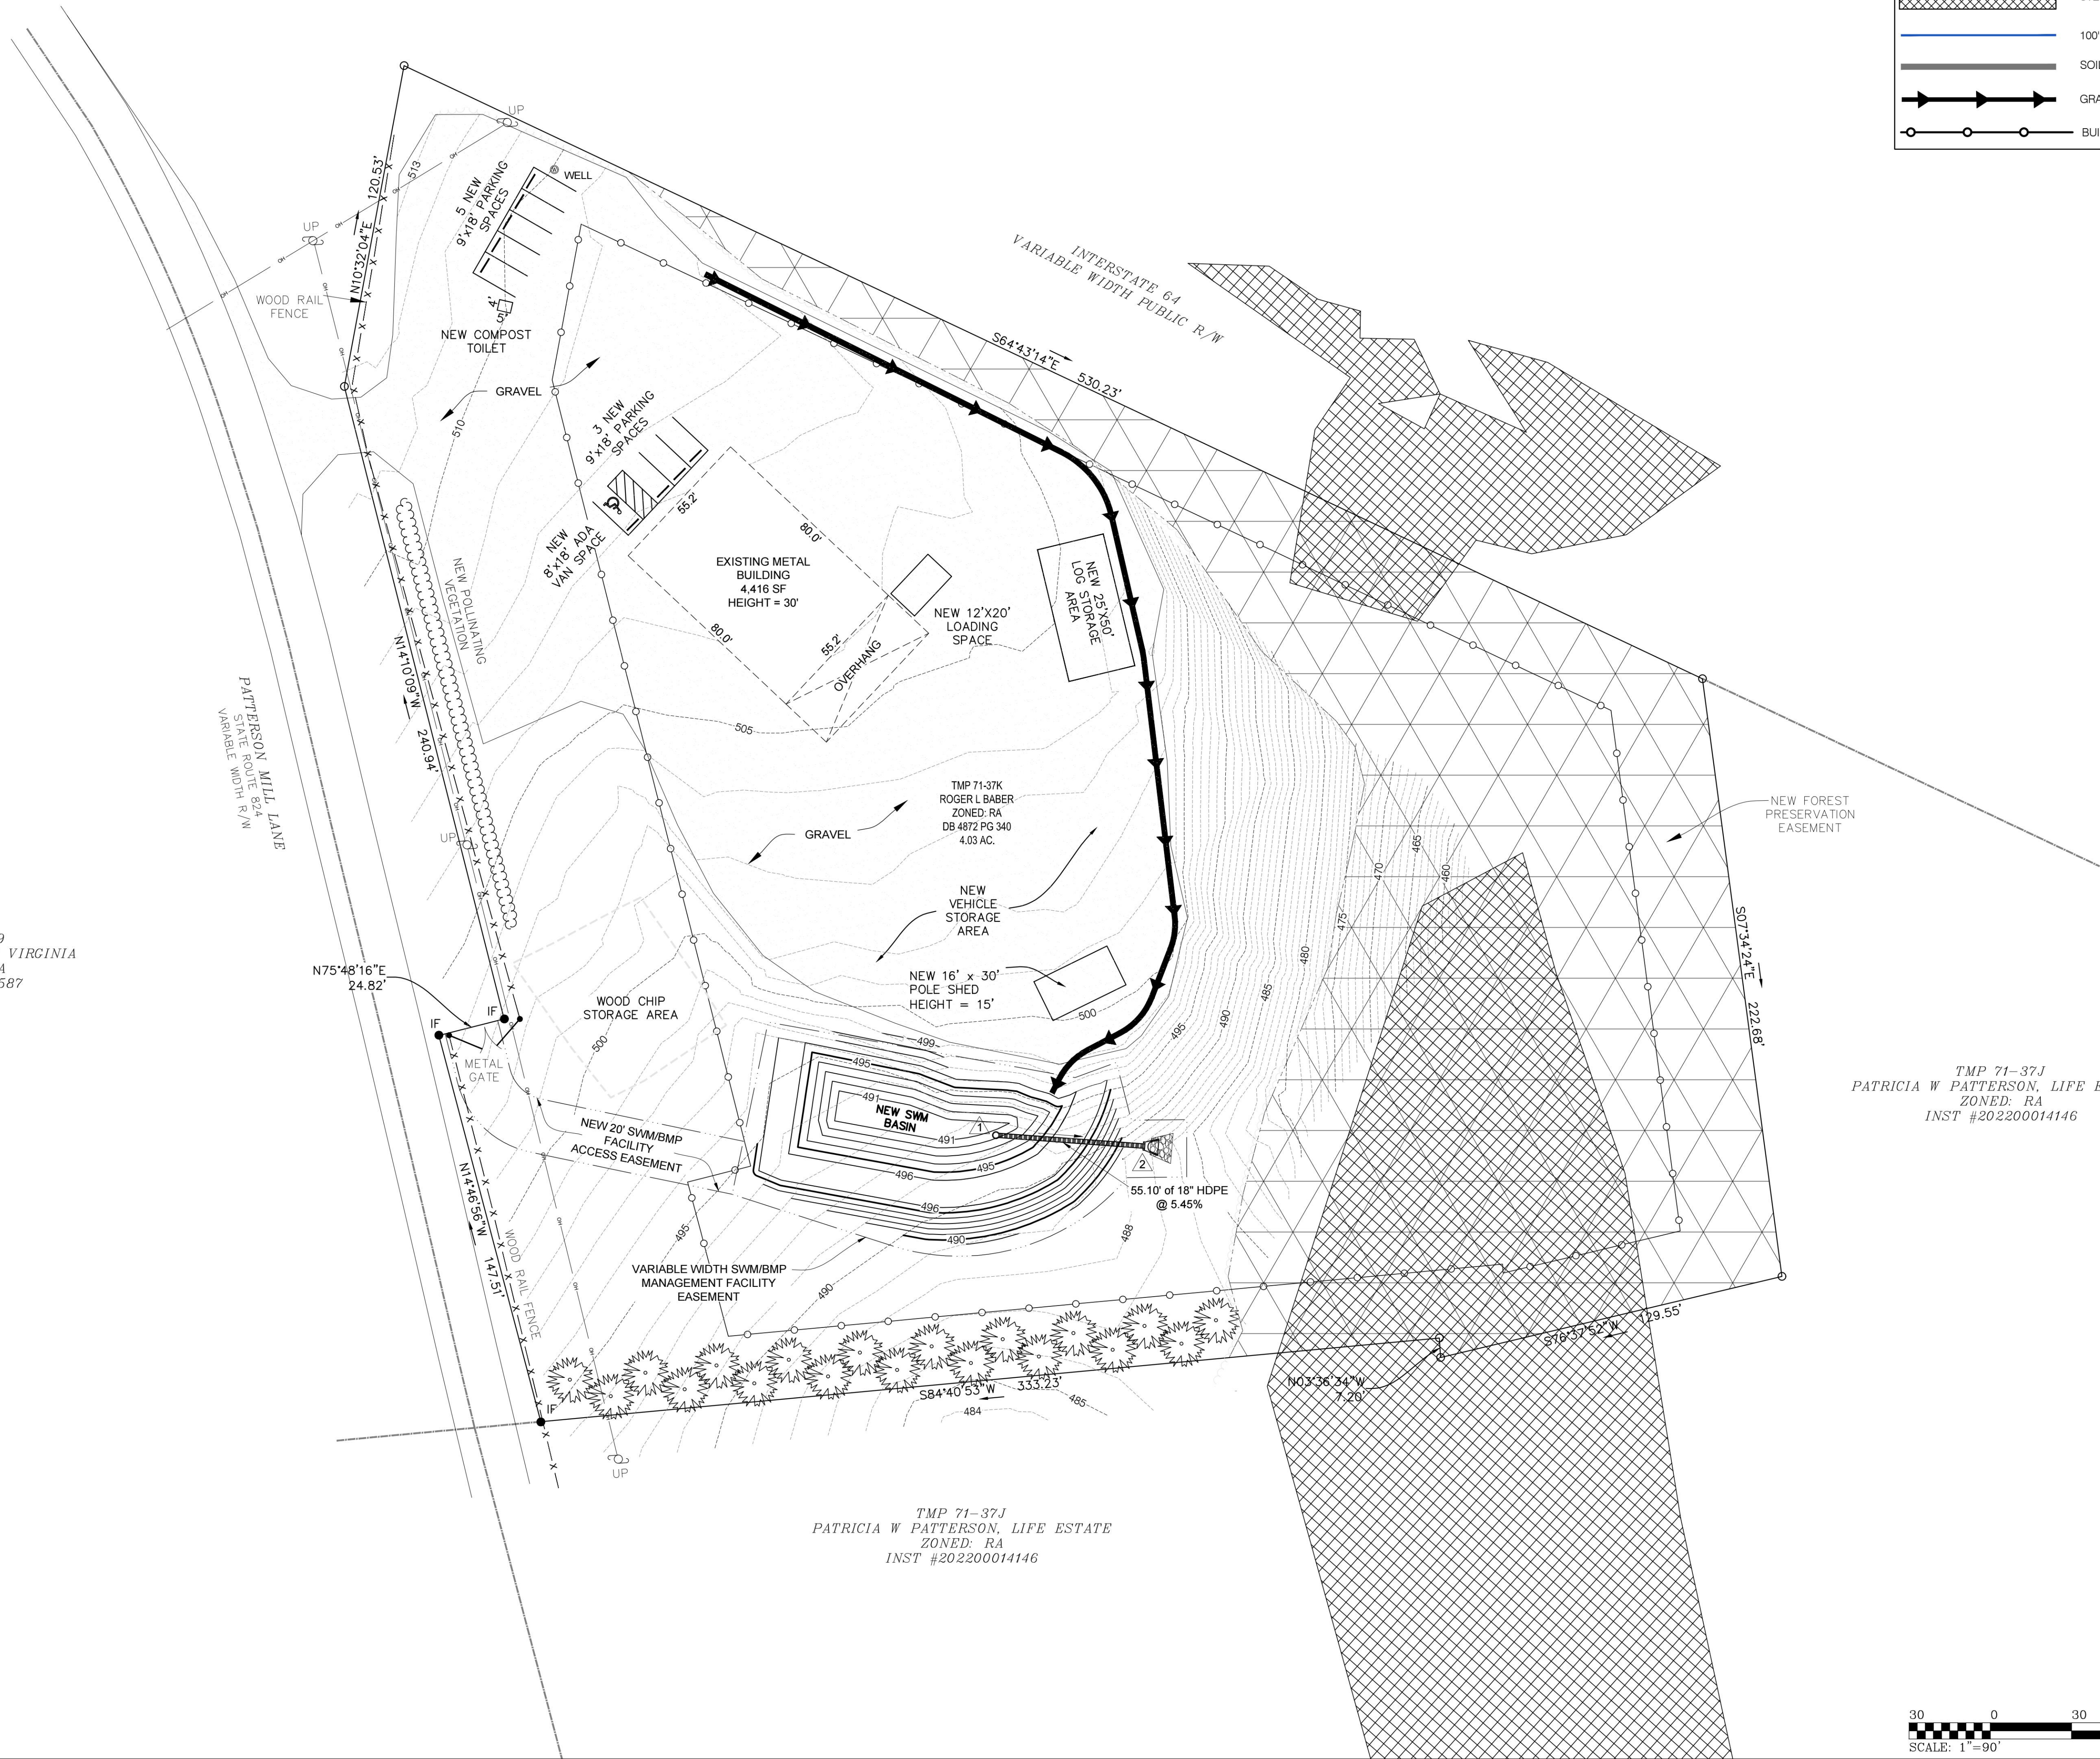

TMP 71-37J
PATRICIA W PATTERSON, LIFE ESTATE
ZONED: RA
INST #202200014146

TMP 71-37J
PATRICIA W PATTERSON, LIFE ESTATE
ZONED: RA
INST #202200014146

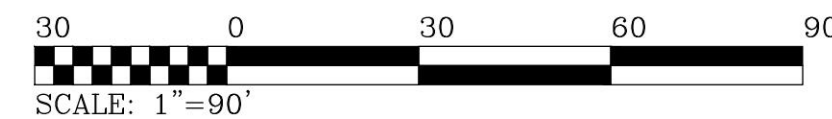

LEGEND

- NEW FOREST PRESERVATION EASEMENT
- STEEP SLOPES (MANAGED)
- 100' WPO BUFFER
- SOIL TYPE BOUNDARY
- GRAVEL DIVERSION
- BUILDING SETBACK LINE

Meridian
CIVIL - SURVEY, PLLC
440 Premier Circle, Suite 200
Charlottesville, Va 22901
www.meridianwb.com

COMMONWEALTH OF VIRGINIA
TIMOTHY RAY MILLER
Lic. No. 2065
7/9/2024
LAND SURVEYOR

NO.	DATE	BY	REVISIONS	DESCRIPTION
				TEST

SCALE: 1"=60'

THE CONTENT OF THESE DOCUMENTS ARE INTELLECTUAL PROPERTY OF MERIDIAN CIVIL - SURVEY AND MAY NOT BE REPRODUCED OR USED WITHOUT THE EXPRESS PERMISSION OF MERIDIAN CIVIL - SURVEY. UNAUTHORIZED USE OF THESE DOCUMENTS WITHOUT AUTHORIZATION OF MERIDIAN CIVIL - SURVEY WILL BE AT THE SOLE RISK OF THE INDIVIDUAL OR ENTITY INVOLVED.


PROJECT TITLE: INITIAL SITE PLAN FOR ARBORLIFE

SHEET TITLE: FINAL GRADING PLAN

DATE: 7/9/24

SHEET: 4

OF: 5

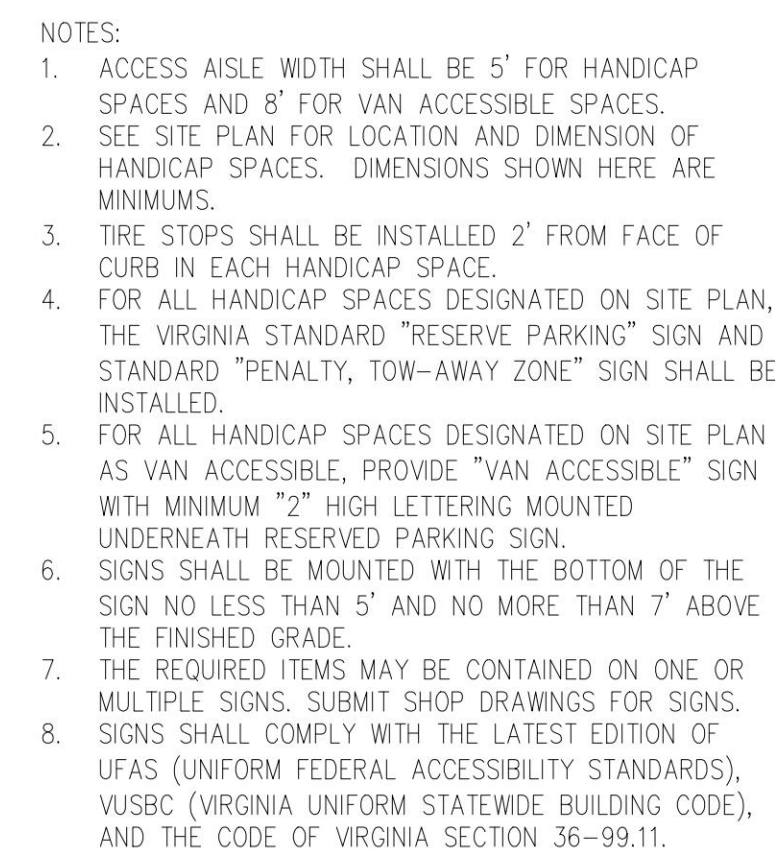

1 HANDICAP ACCESSIBLE PARKING DETAIL

[illegible]