






 SITE PLAN

29 NORTH APARTMENTS CHARLOTTESVILLE VA

WINDOW GLASS NOTE: VISIBLE
LIGHT TRANSMITTANCE SHALL
NOT DROP BELOW 40%. VISIBLE
LIGHT REFLECTANCE SHALL
NOT EXCEED 30%.

PAINT COLORS

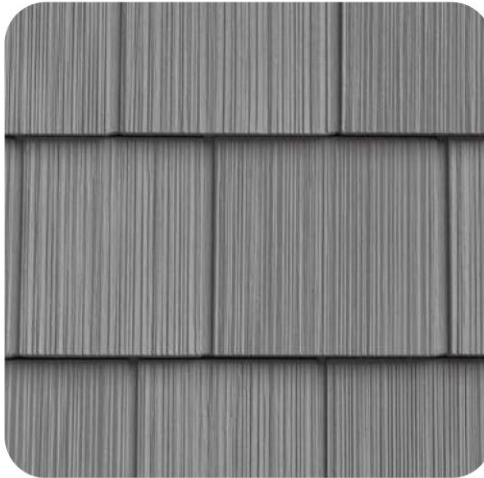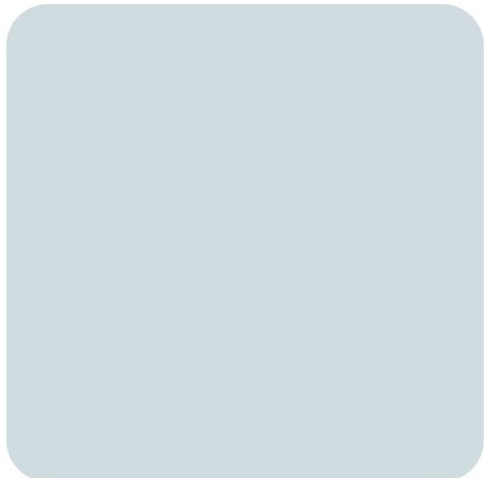

MATERIAL PALETTE

BOARD & BATTEN | TRIM
SW7070 SITE WHITE

HORIZONTAL SIDING
SW6520 HONEST BLUE

HORIZONTAL SIDING
SW7673 PEWTER CAST

SINGLE HUNG WHITE
VINYL WINDOW

BOARD & BATTEN

SIDING

CEDAR SHAKES

ASPHALT SHINGLE
TIMBERLINE NATURAL SHADOW
WEATHERED WOOD

WHITE VERTICAL
BOARD AND BATTEN

SHAKE
SIDING

METAL
RAILING

DARK ASPHALT
SHINGLE

VINYL
WINDOWS

HORIZONTAL
LAP SIDING

WHITE VERTICAL
BOARD AND BATTEN

VINYL
WINDOWS

DARK ASPHALT
SHINGLE

HORIZONTAL
LAP SIDING



BUILDING A REAR ELEVATION




BUILDING A LEFT ELEVATION

WHITE VERTICAL
BOARD AND BATTEN


VINYL
WINDOWS

DARK ASPHALT
SHINGLE

HORIZONTAL
LAP SIDING

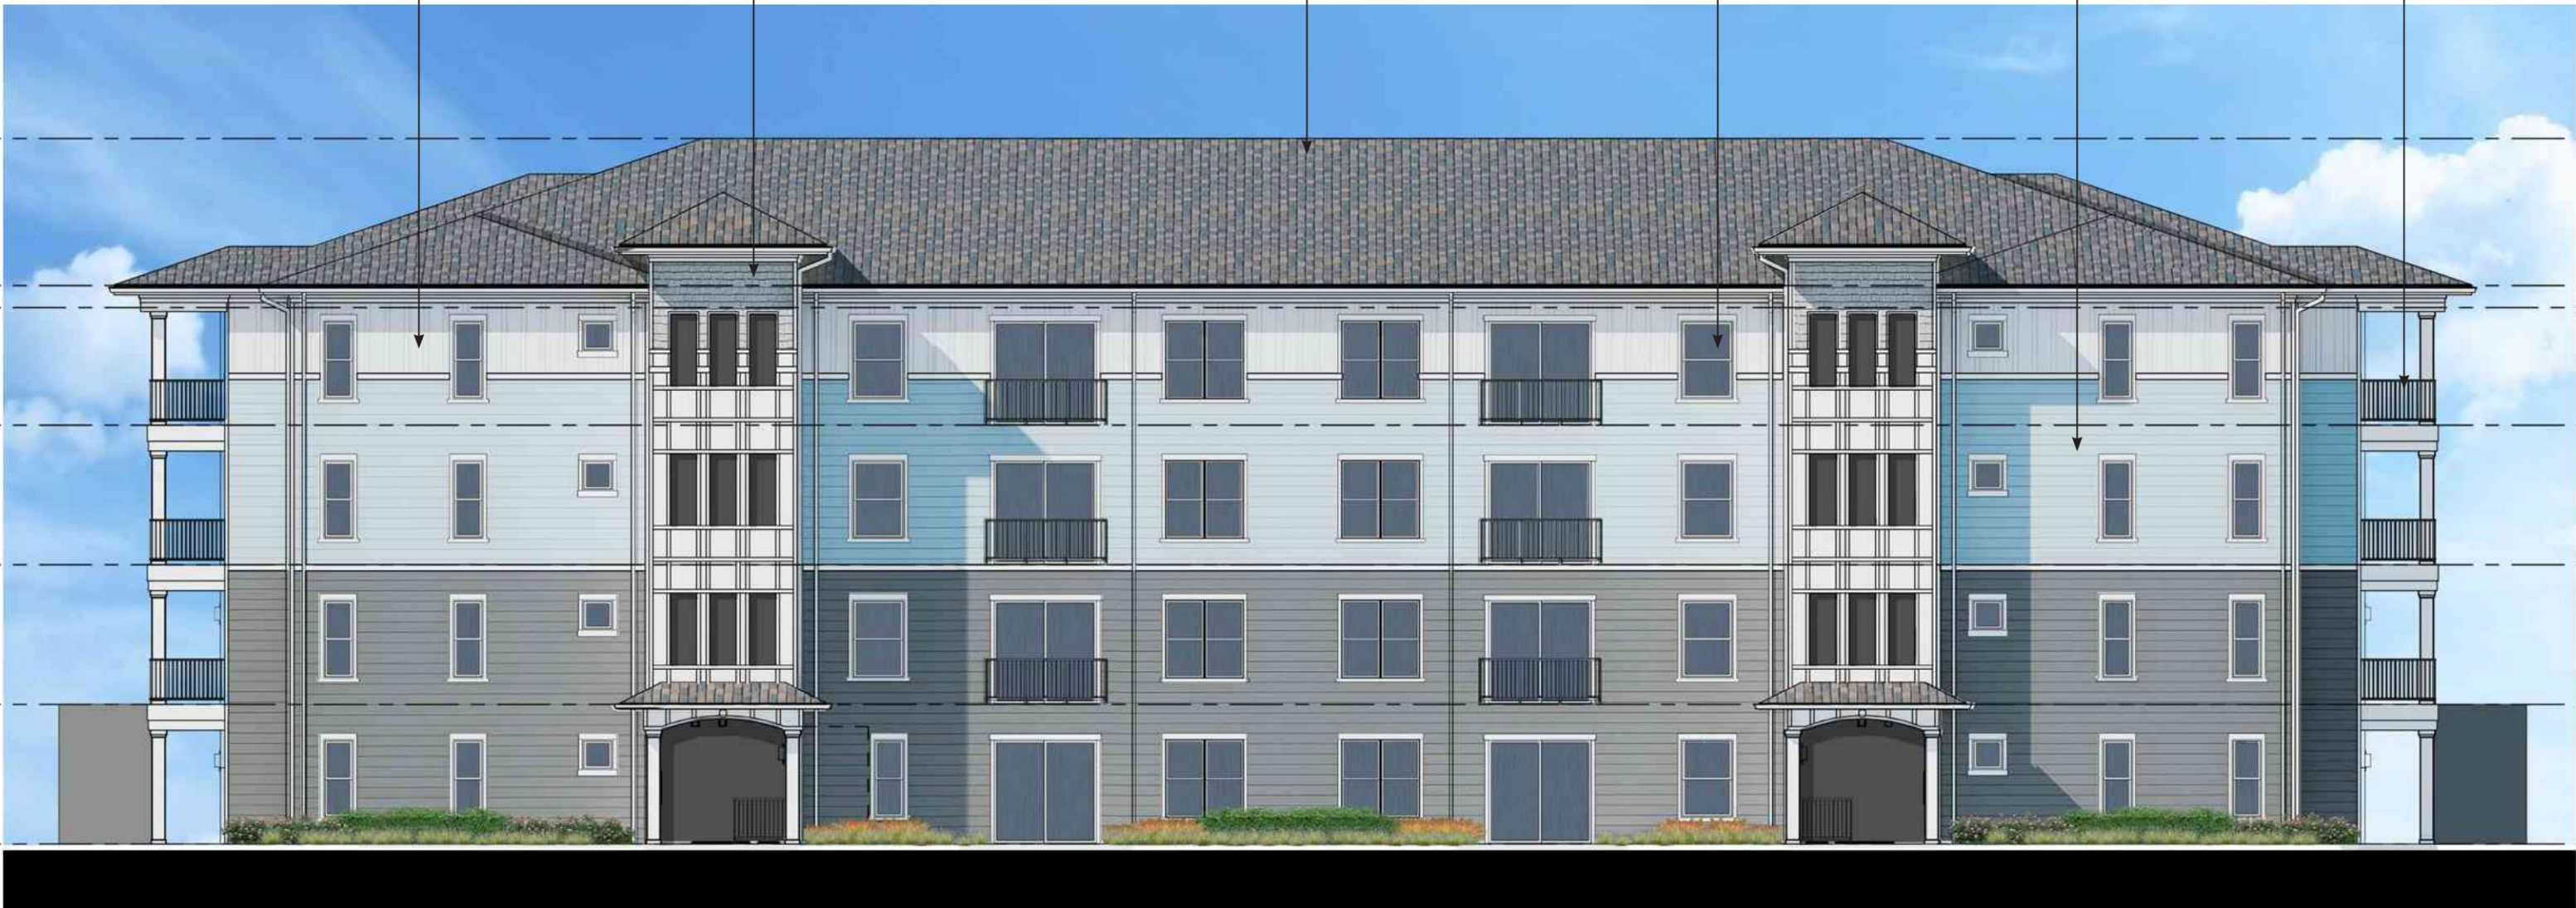

BUILDING A FRONT ELEVATION

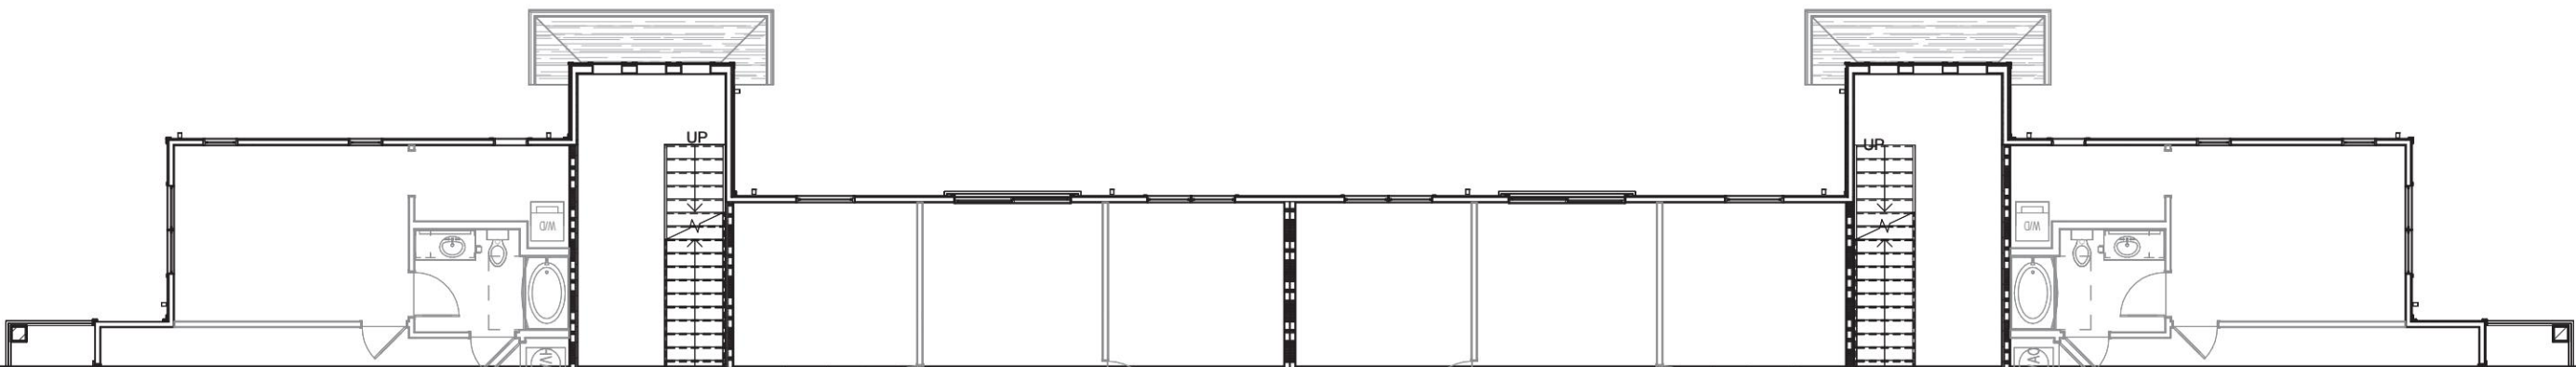

BUILDING A RIGHT ELEVATION

WINDOW GLASS NOTE: VISIBLE LIGHT TRANSMITTANCE SHALL NOT DROP BELOW 40%. VISIBLE LIGHT REFLECTANCE SHALL NOT EXCEED 30%.

PAINT COLORS

MATERIAL PALETTE

BOARD & BATTEN | TRIM
SW7070 SITE WHITE

HORIZONTAL SIDING
SW6520 HONEST BLUE

HORIZONTAL SIDING
SW7673 PEWTER CAST

SINGLE HUNG WHITE VINYL WINDOW

BOARD & BATTEN

SIDING

CEDAR SHAKES

HORIZONTAL LAP SIDING

WHITE VERTICAL BOARD AND BATTEN

DARK ASPHALT SHINGLE

VINYL WINDOWS

METAL RAILING

SHAKE SIDING

HORIZONTAL LAP SIDING

TO ROOF
45'-3 1/2"

BD ROOF
32'-0"

BD ROOF TRUSS-BUILDING
30'-4"

LEVEL 3
21'-4"

LEVEL 2
10'-8"

LEVEL 1
0'-0"

TO ROOF
45'-3 1/2"

BD ROOF
32'-0"

BD ROOF TRUSS-BUILDING
30'-4"

LEVEL 3
21'-4"

LEVEL 2
10'-8"

LEVEL 1
0'-0"

BUILDING A.1 REAR ELEVATION

WHITE VERTICAL BOARD AND BATTEN

SHAKE SIDING

DARK ASPHALT SHINGLE

VINYL WINDOWS

METAL RAILING

HORIZONTAL LAP SIDING

TO ROOF
45'-3 1/2"

BD ROOF
32'-0"

BD ROOF TRUSS-BUILDING
30'-4"

LEVEL 3
21'-4"

LEVEL 2
10'-8"

LEVEL 1
0'-0"

TO ROOF
45'-3 1/2"

BD ROOF
32'-0"

BD ROOF TRUSS-BUILDING
30'-4"

LEVEL 3
21'-4"

LEVEL 2
10'-8"

LEVEL 1
0'-0"

BUILDING A.1 FRONT ELEVATION

WHITE VERTICAL BOARD AND BATTEN

HORIZONTAL LAP SIDING

DARK ASPHALT SHINGLE

VINYL WINDOWS

TO ROOF
45'-3 1/2"

BD ROOF
32'-0"

BD ROOF TRUSS-BUILDING
30'-4"

LEVEL 3
21'-4"

LEVEL 2
10'-8"

LEVEL 1
0'-0"

TO ROOF
45'-3 1/2"

BD ROOF
32'-0"

BD ROOF TRUSS-BUILDING
30'-4"

LEVEL 3
21'-4"

LEVEL 2
10'-8"

LEVEL 1
0'-0"

BUILDING A.1 RIGHT ELEVATION

WINDOW GLASS NOTE: VISIBLE
LIGHT TRANSMITTANCE SHALL
NOT DROP BELOW 40%. VISIBLE
LIGHT REFLECTANCE SHALL
NOT EXCEED 30%.

PAINT COLORS



BOARD & BATTEN | TRIM
SW7070 SITE WHITE



HORIZONTAL SIDING
SW6520 HONEST BLUE



HORIZONTAL SIDING
SW7673 PEWTER CAST



SINGLE HUNG WHITE
VINYL WINDOW



BOARD & BATTEN



SIDING
HORIZONTAL
LAP SIDING



CEDAR SHAKES
DARK ASPHALT
SHINGLE




ASPHALT SHINGLE
TIMBERLINE NATURAL SHADOW
WEATHERED WOOD
WHITE VERTICAL
BOARD AND BATTEN



BUILDING B RIGHT ELEVATION



BUILDING B FRONT ELEVATION

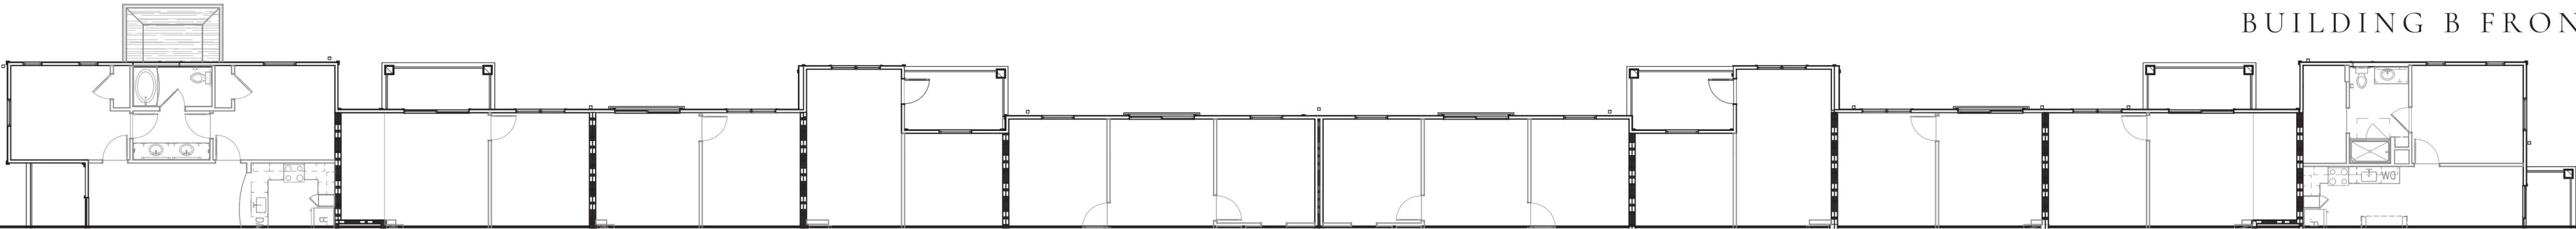


WINDOW GLASS NOTE: VISIBLE
LIGHT TRANSMITTANCE SHALL
NOT DROP BELOW 40%. VISIBLE
LIGHT REFLECTANCE SHALL
NOT EXCEED 30%.

PAINT COLORS



BOARD & BATTEN | TRIM
SW7070 SITE WHITE

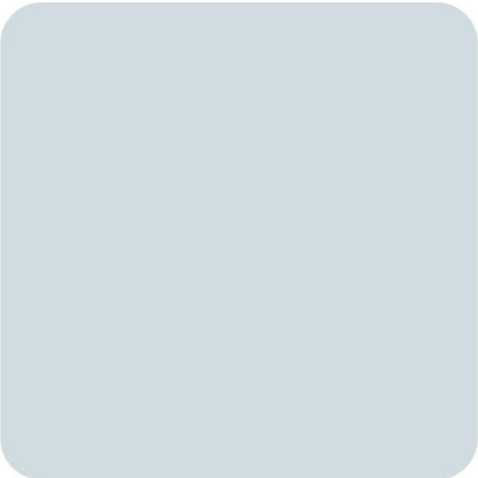

HORIZONTAL SIDING
SW6520 HONEST BLUE



HORIZONTAL SIDING
SW7673 PEWTER CAST




SINGLE HUNG WHITE
VINYL WINDOW



BOARD & BATTEN



SIDING

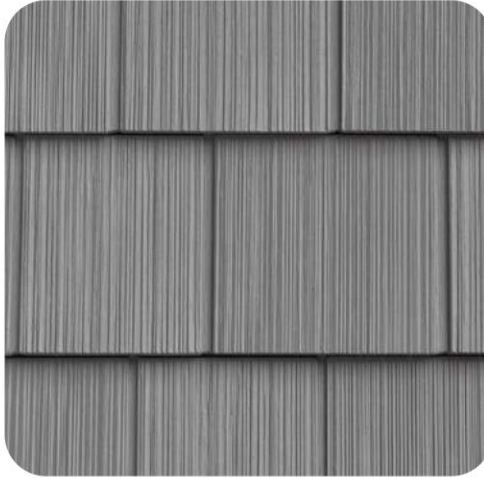

CEDAR SHAKES



ASPHALT SHINGLE
TIMBERLINE NATURAL SHADOW
WEATHERED WOOD

MATERIAL PALETTE

WHITE VERTICAL
BOARD AND BATTEN DARK ASPHALT
SHINGLE VINYL
WINDOWS METAL
RAILING HORIZONTAL
LAP SIDING




BUILDING B LEFT ELEVATION

SHAKE
SIDING METAL
RAILING HORIZONTAL
LAP SIDING DARK ASPHALT
SHINGLE METAL
RAILING VINYL
WINDOWS WHITE VERTICAL
BOARD AND BATTEN



BUILDING B REAR ELEVATION

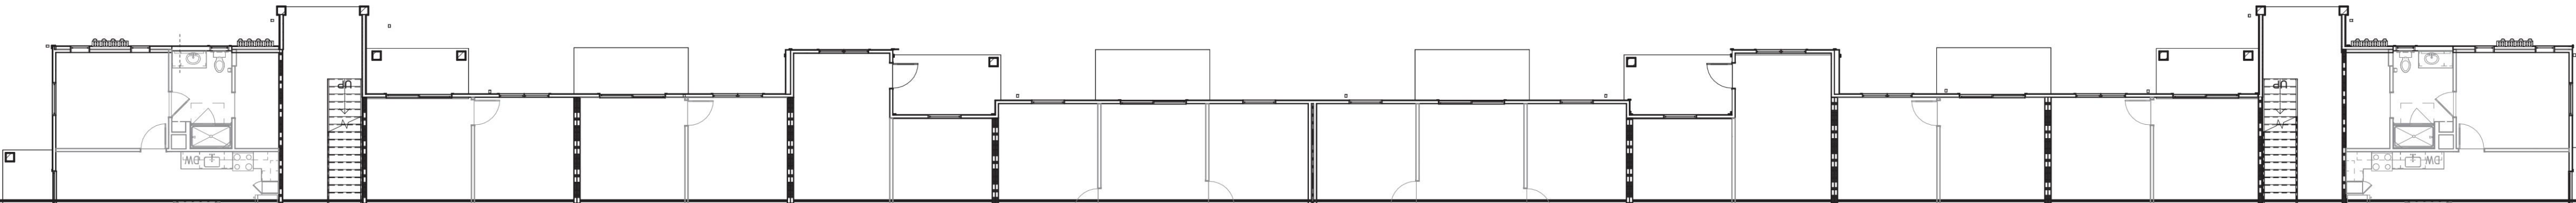

WINDOW GLASS NOTE: VISIBLE
LIGHT TRANSMITTANCE SHALL
NOT DROP BELOW 40%. VISIBLE
LIGHT REFLECTANCE SHALL
NOT EXCEED 30%.

PAINT COLORS




BOARD & BATTEN | TRIM
SW7070 SITE WHITE



HORIZONTAL SIDING
SW7672 KNITTING NEEDLES




HORIZONTAL SIDING
SW7673 PEWTER CAST

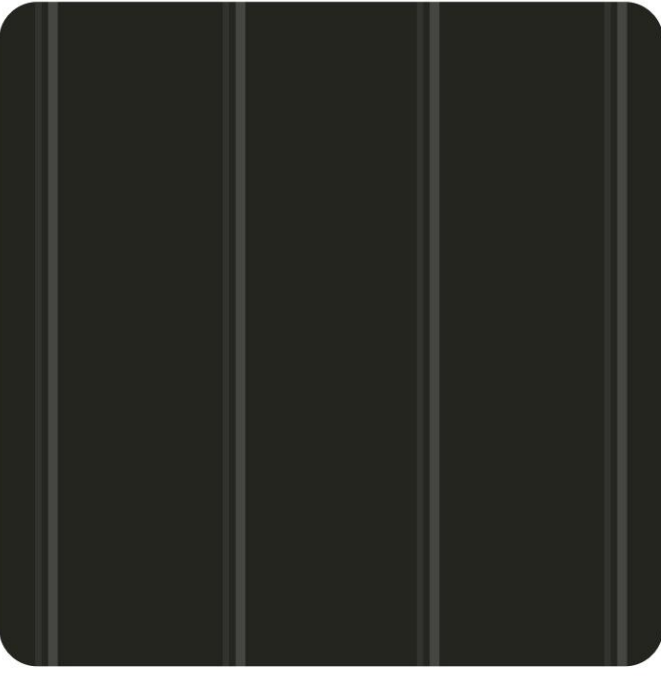

STANDING SEAM
METAL ROOF



FIBER CEMENT
PANEL W/ REVEALS

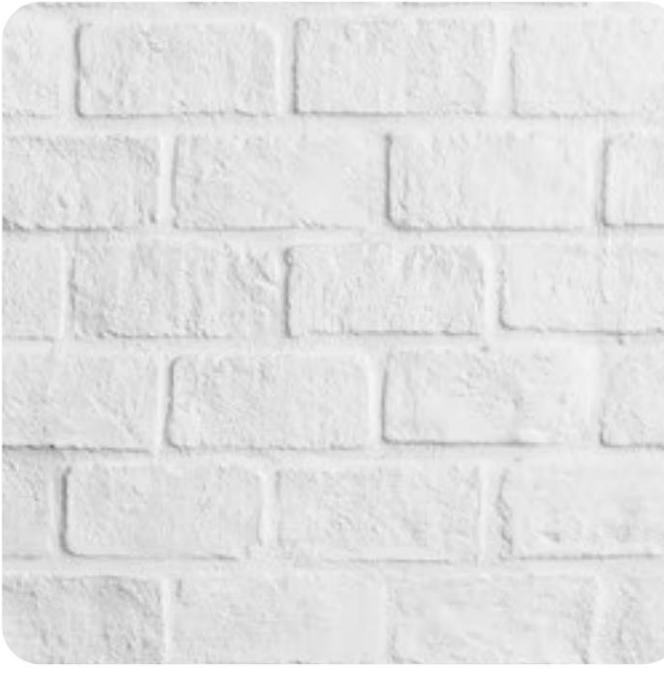


PAINTED BRICK



FIBER CEMENT
PANEL

MATERIAL PALETTE

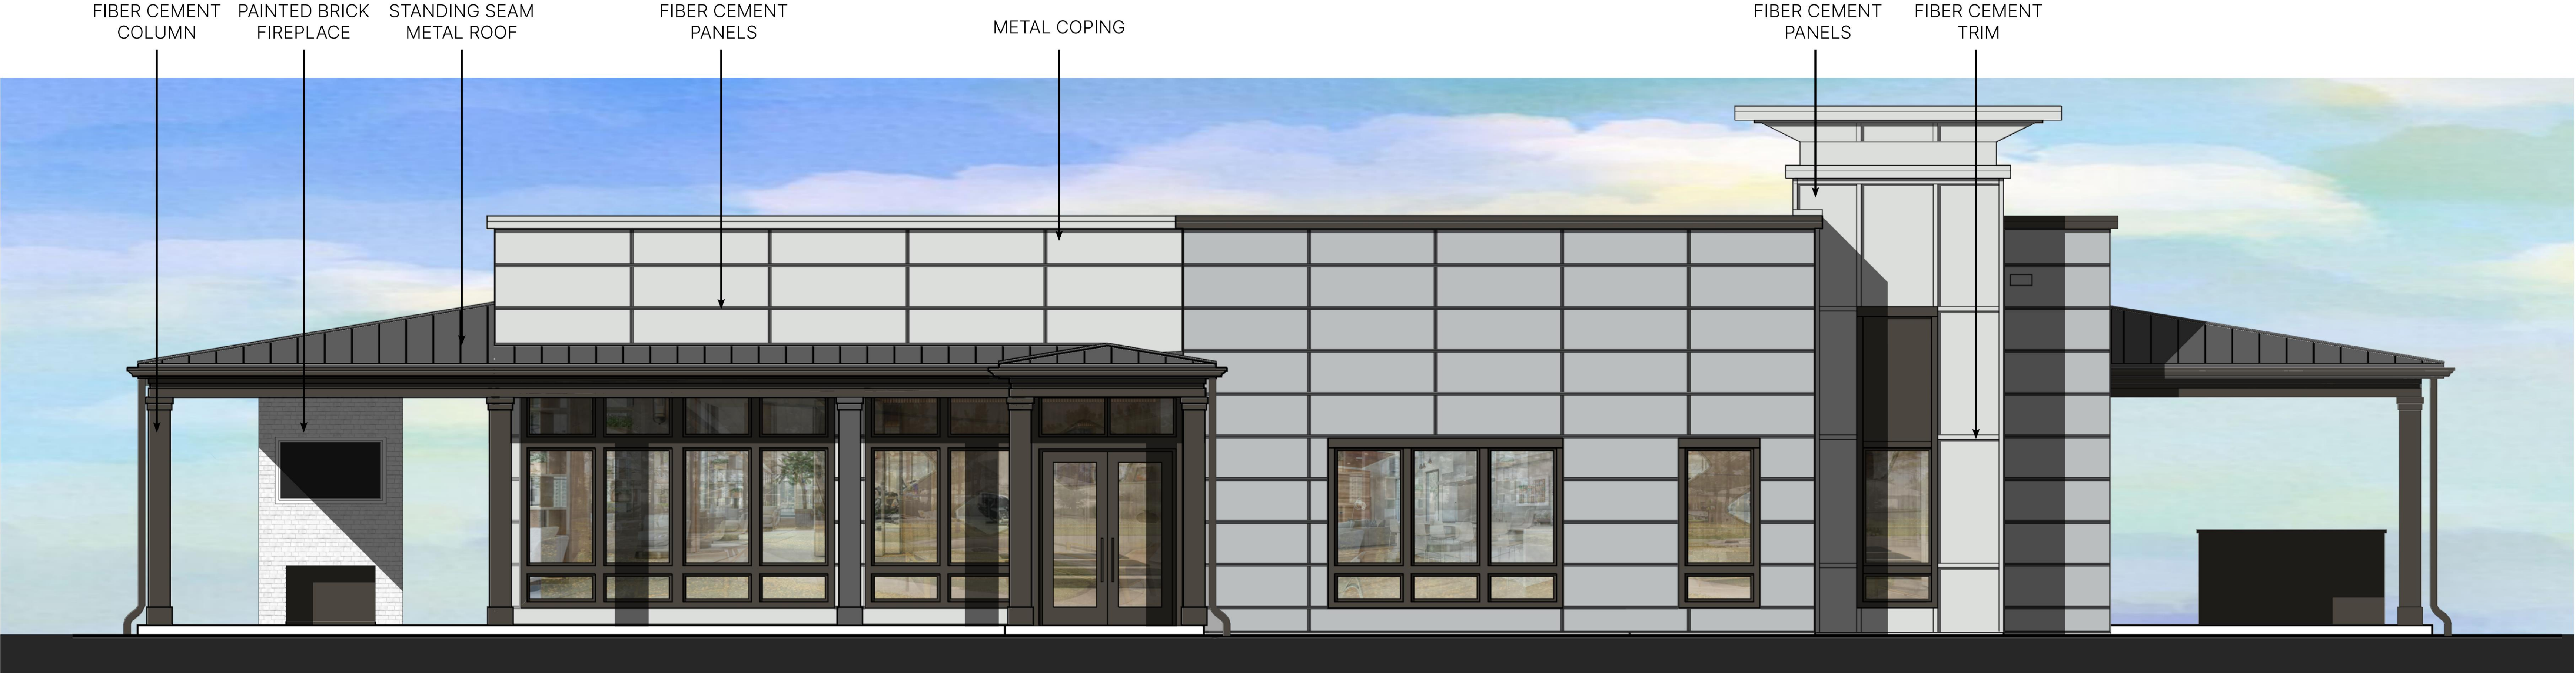

CLUBHOUSE WEST ELEVATION



CLUBHOUSE SOUTH ELEVATION

WINDOW GLASS NOTE: VISIBLE
LIGHT TRANSMITTANCE SHALL
NOT DROP BELOW 40%. VISIBLE
LIGHT REFLECTANCE SHALL
NOT EXCEED 30%.

PAINT COLORS

MATERIAL PALETTE




BOARD & BATTEN | TRIM
SW7070 SITE WHITE



HORIZONTAL SIDING
SW7672 KNITTING NEEDLES




HORIZONTAL SIDING
SW7673 PEWTER CAST

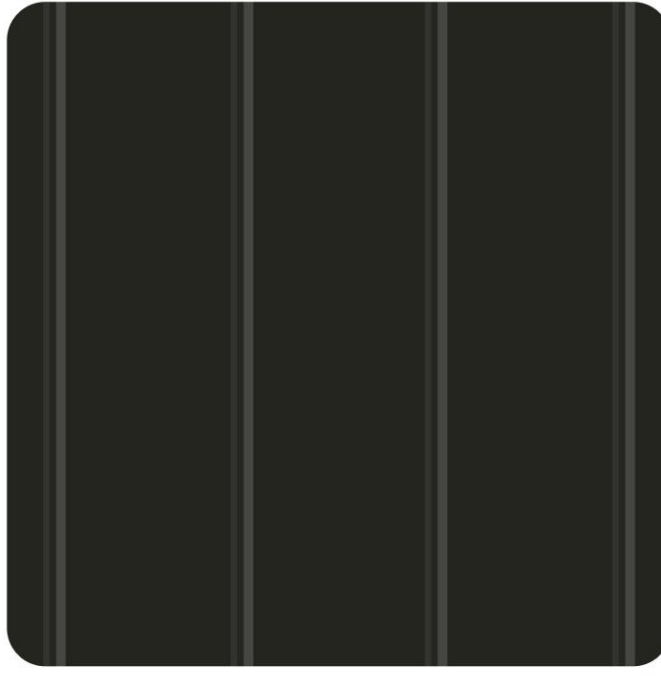


STANDING SEAM
METAL ROOF




FIBER CEMENT
PANEL W/ REVEALS

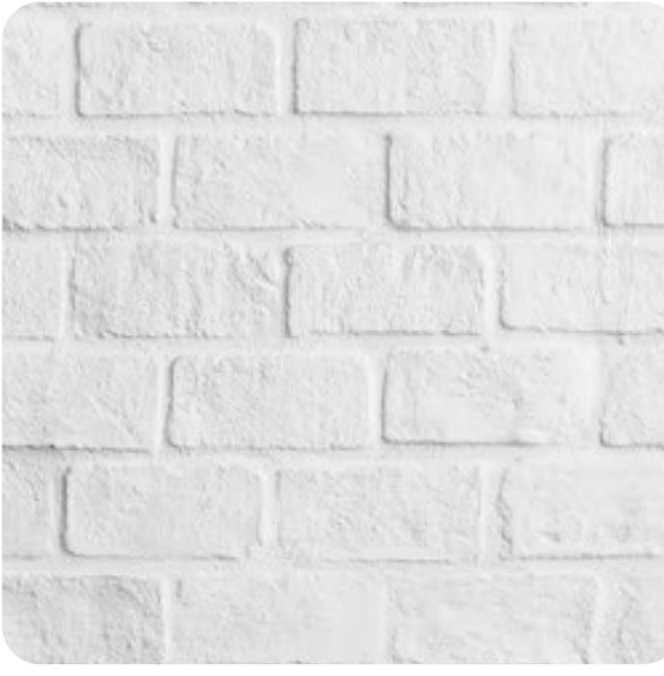


PAINTED BRICK

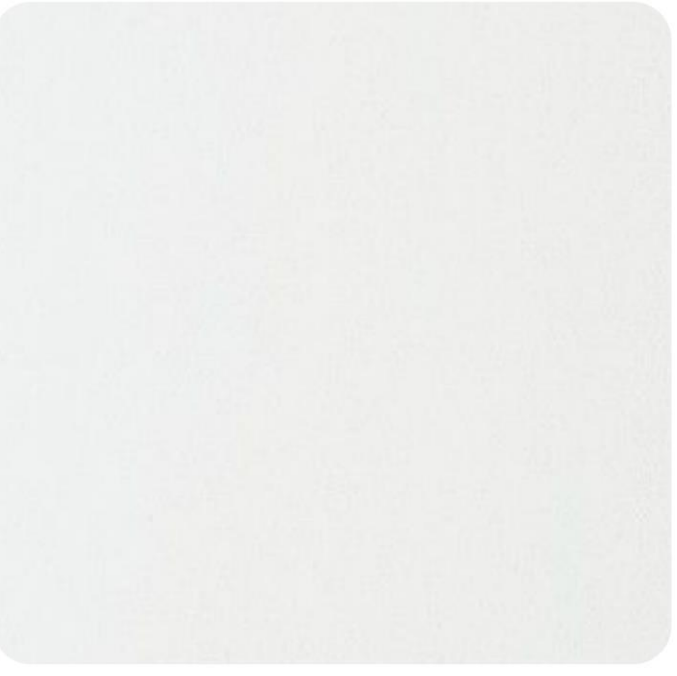

FIBER CEMENT
PANEL

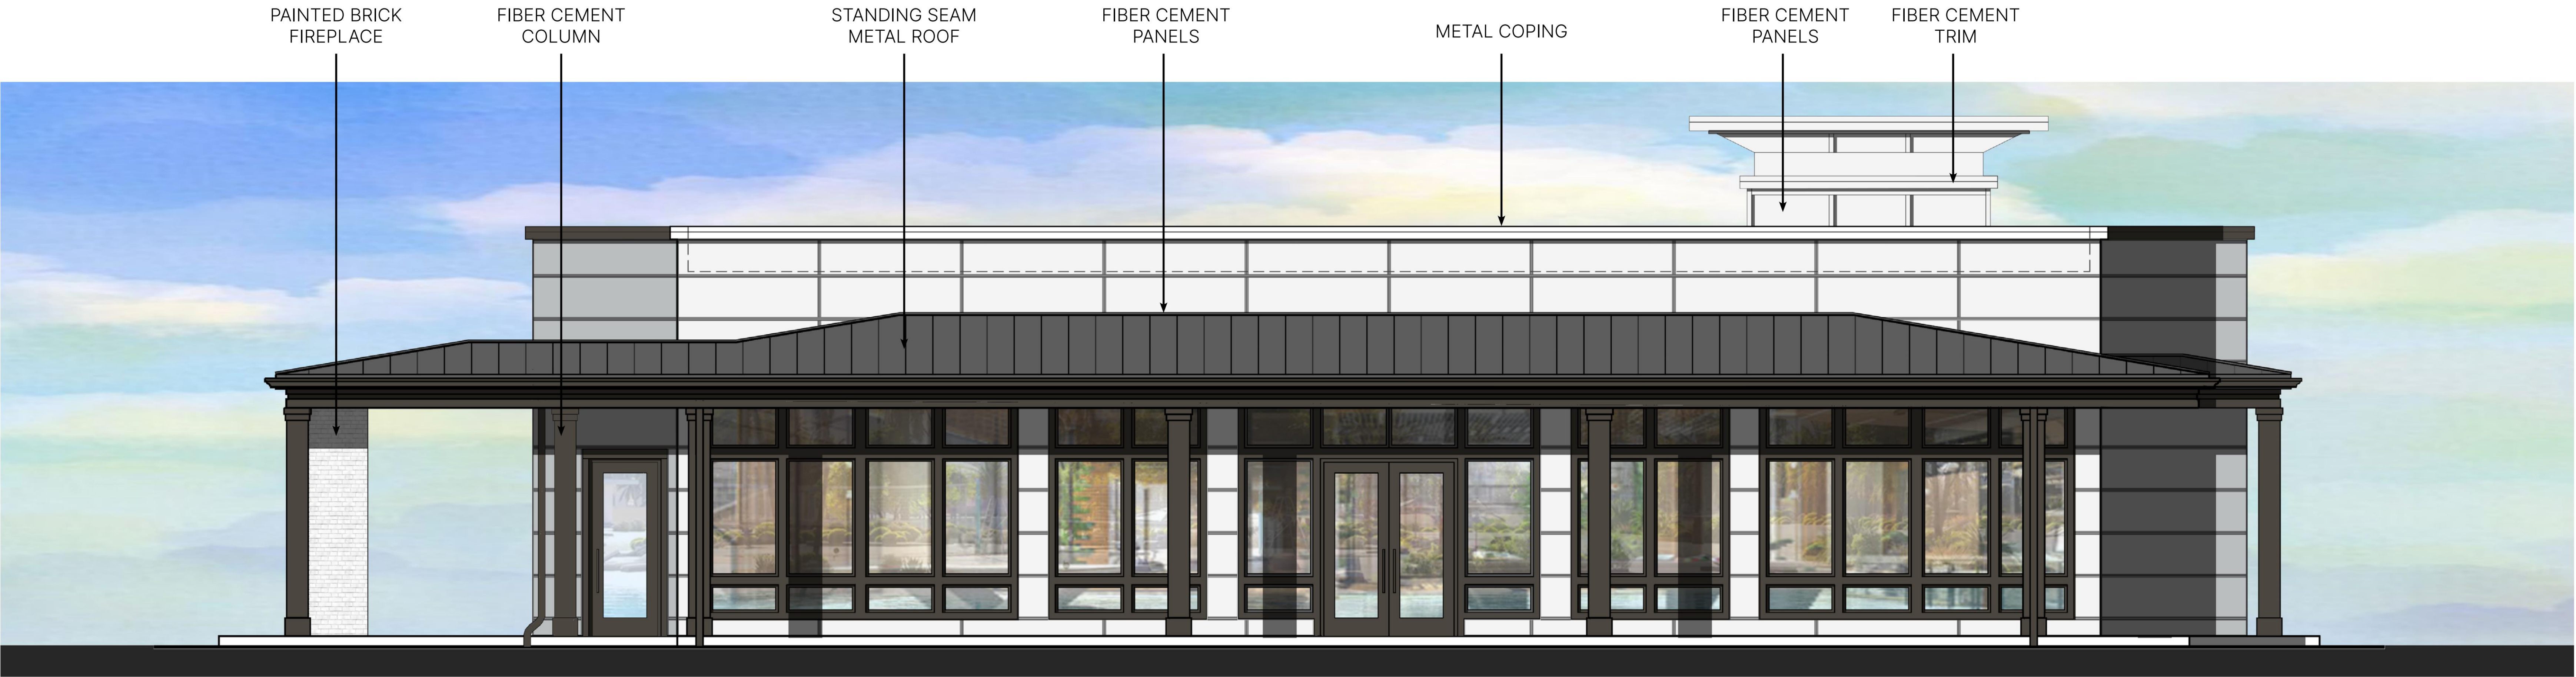

CLUBHOUSE NORTH ELEVATION

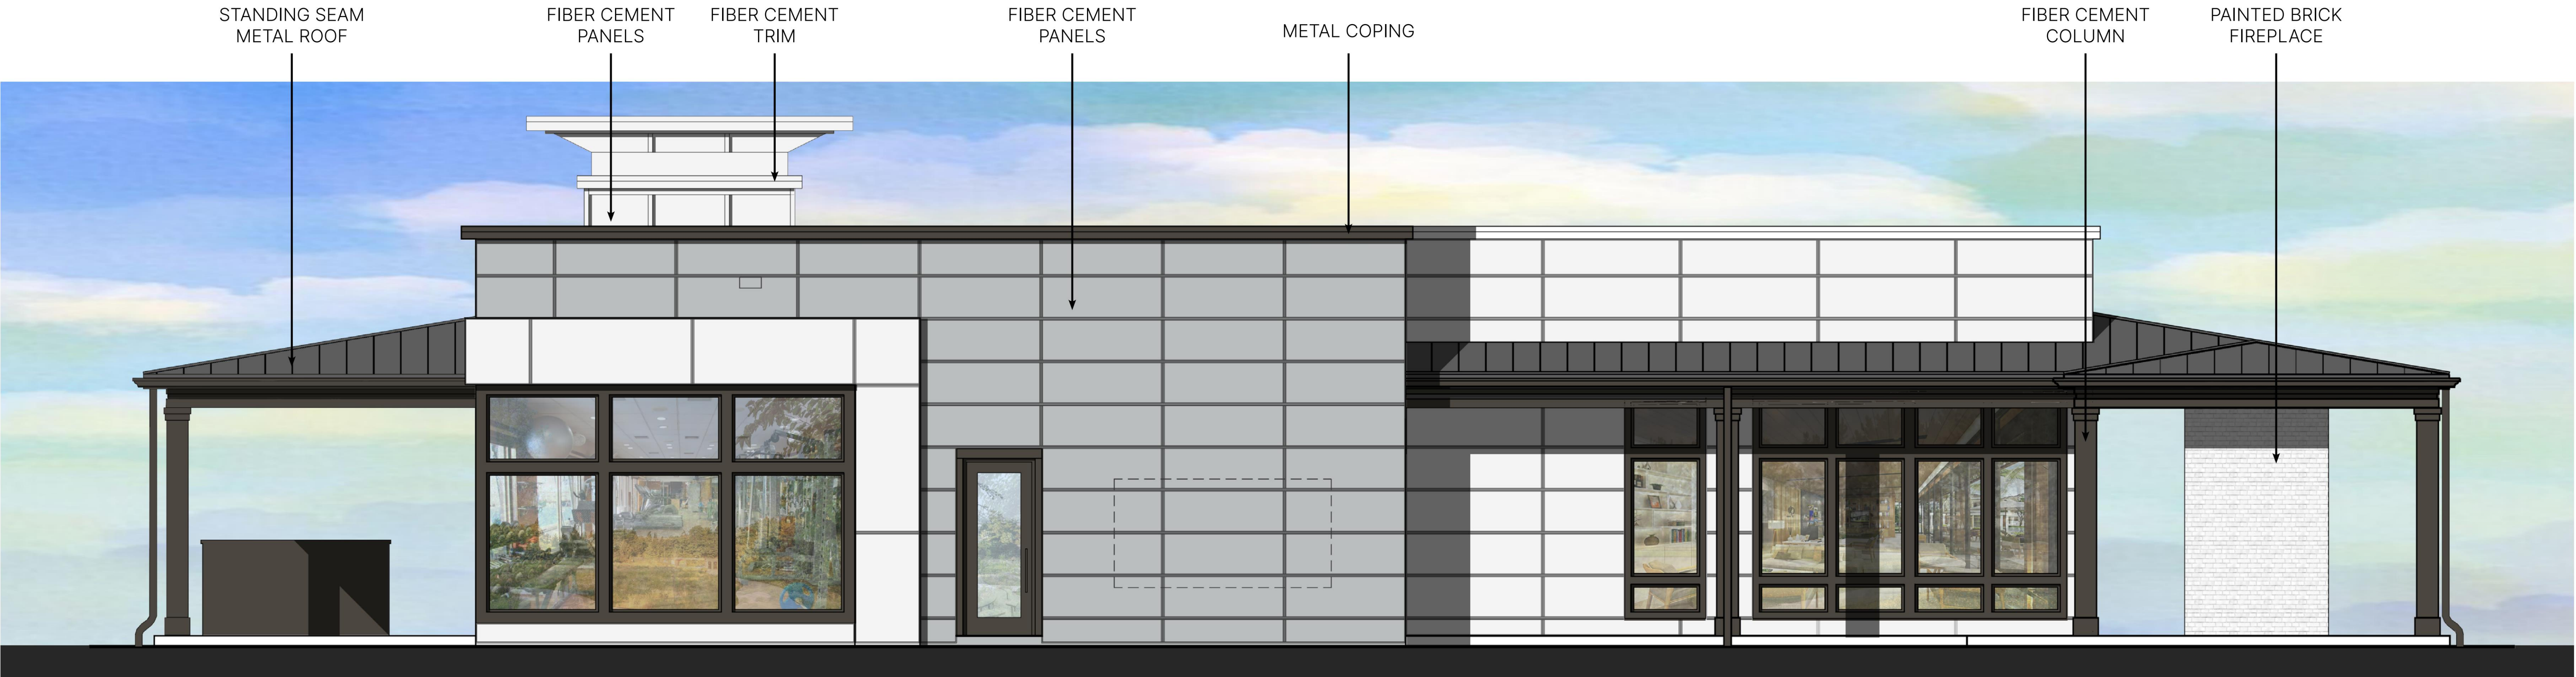

CLUBHOUSE EAST ELEVATION