



S:\0562567-ACR\DWG\Sheet\CD\62567-C101-EXIS.dwg | Plotted on 10/18/2024 1:09 PM | by Ryan Voss

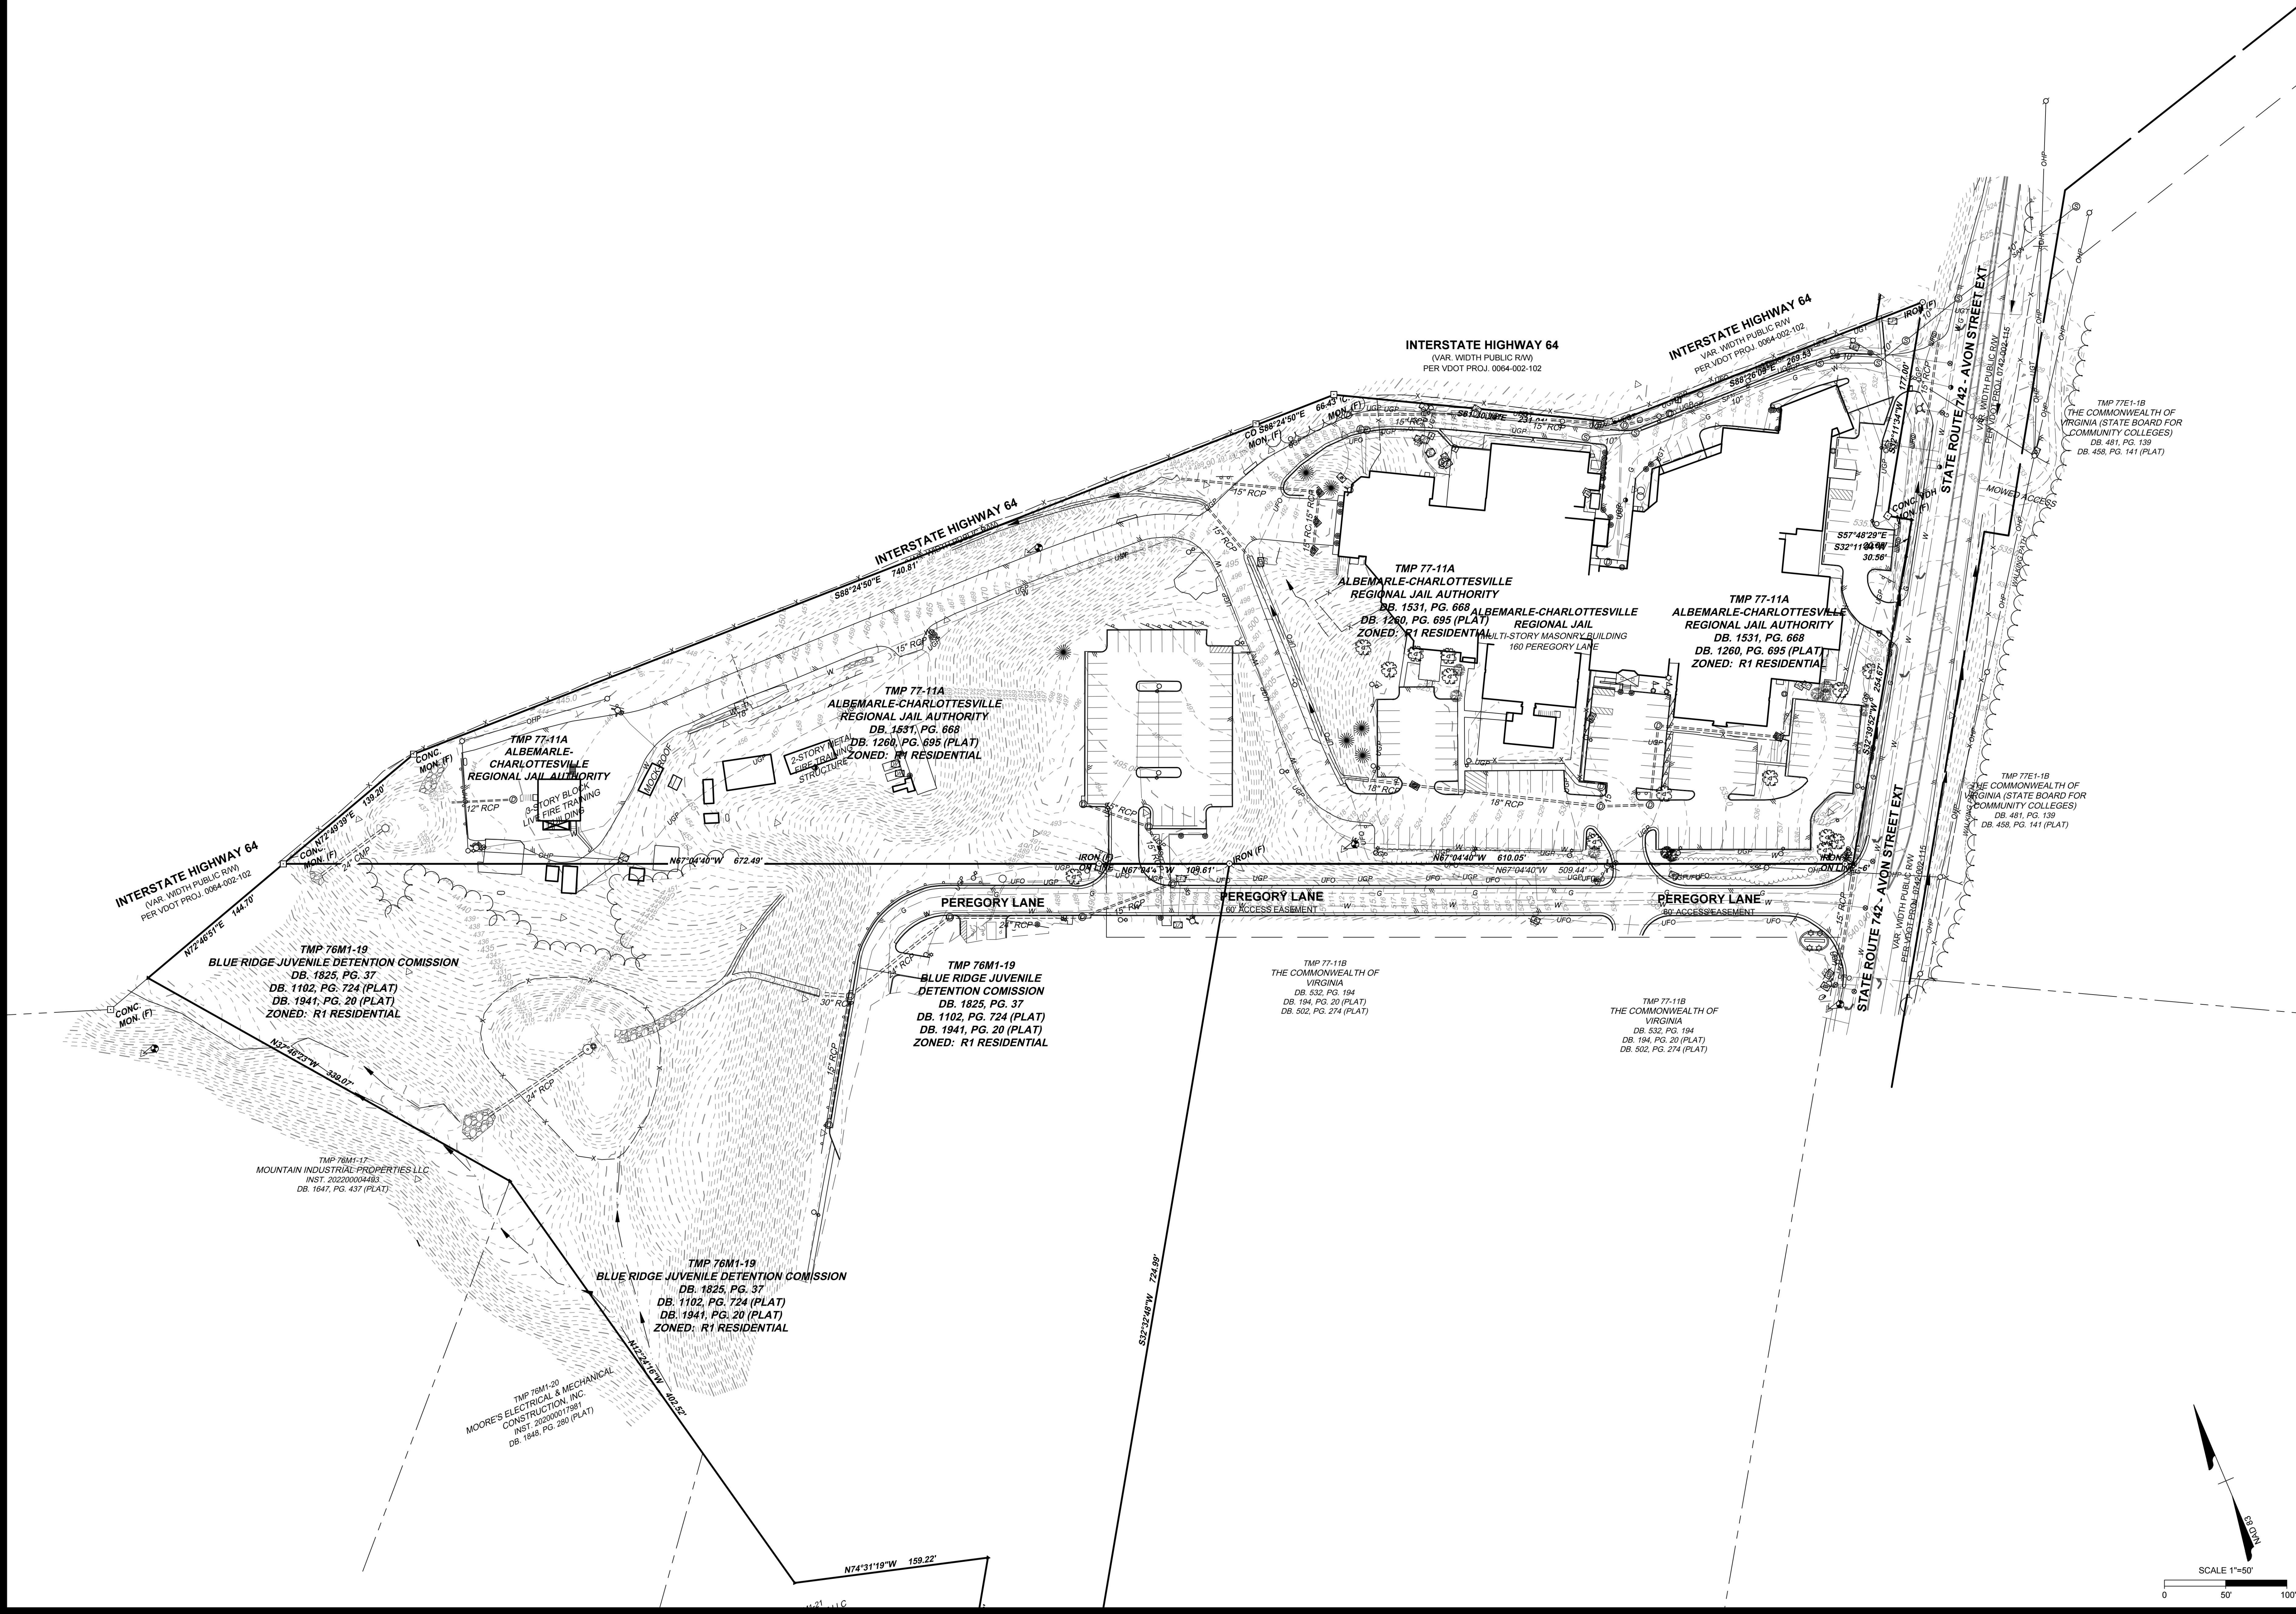

MOSELEYARCHITECTS

3200 NORFOLK STREET, RICHMOND, VA 23230
PHONE (804) 794-7555 • FAX (804) 355-5660
MOSELEYARCHITECTS.COM

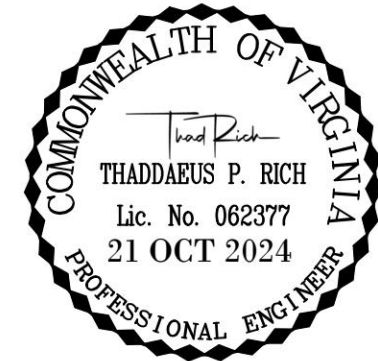

ALBEMARLE COUNTY REGIONAL JAIL EXPANSION AND RENOVATION


160 PEREGORY LANE, CHARLOTTESVILLE, VIRGINIA 22902

PROJECT NO:	632562
DATE:	OCTOBER 21, 2024
REVISIONS	
DATE	DESCRIPTION

OVERALL EXISTING
CONDITIONS &
TOPOGRAPHY

C100

S:\0562567-ACR\DWG\Sheet\CD\62567-C101-EXIS.dwg [Plotted on 10/18/2024 1:09 PM] by Ryan Voss

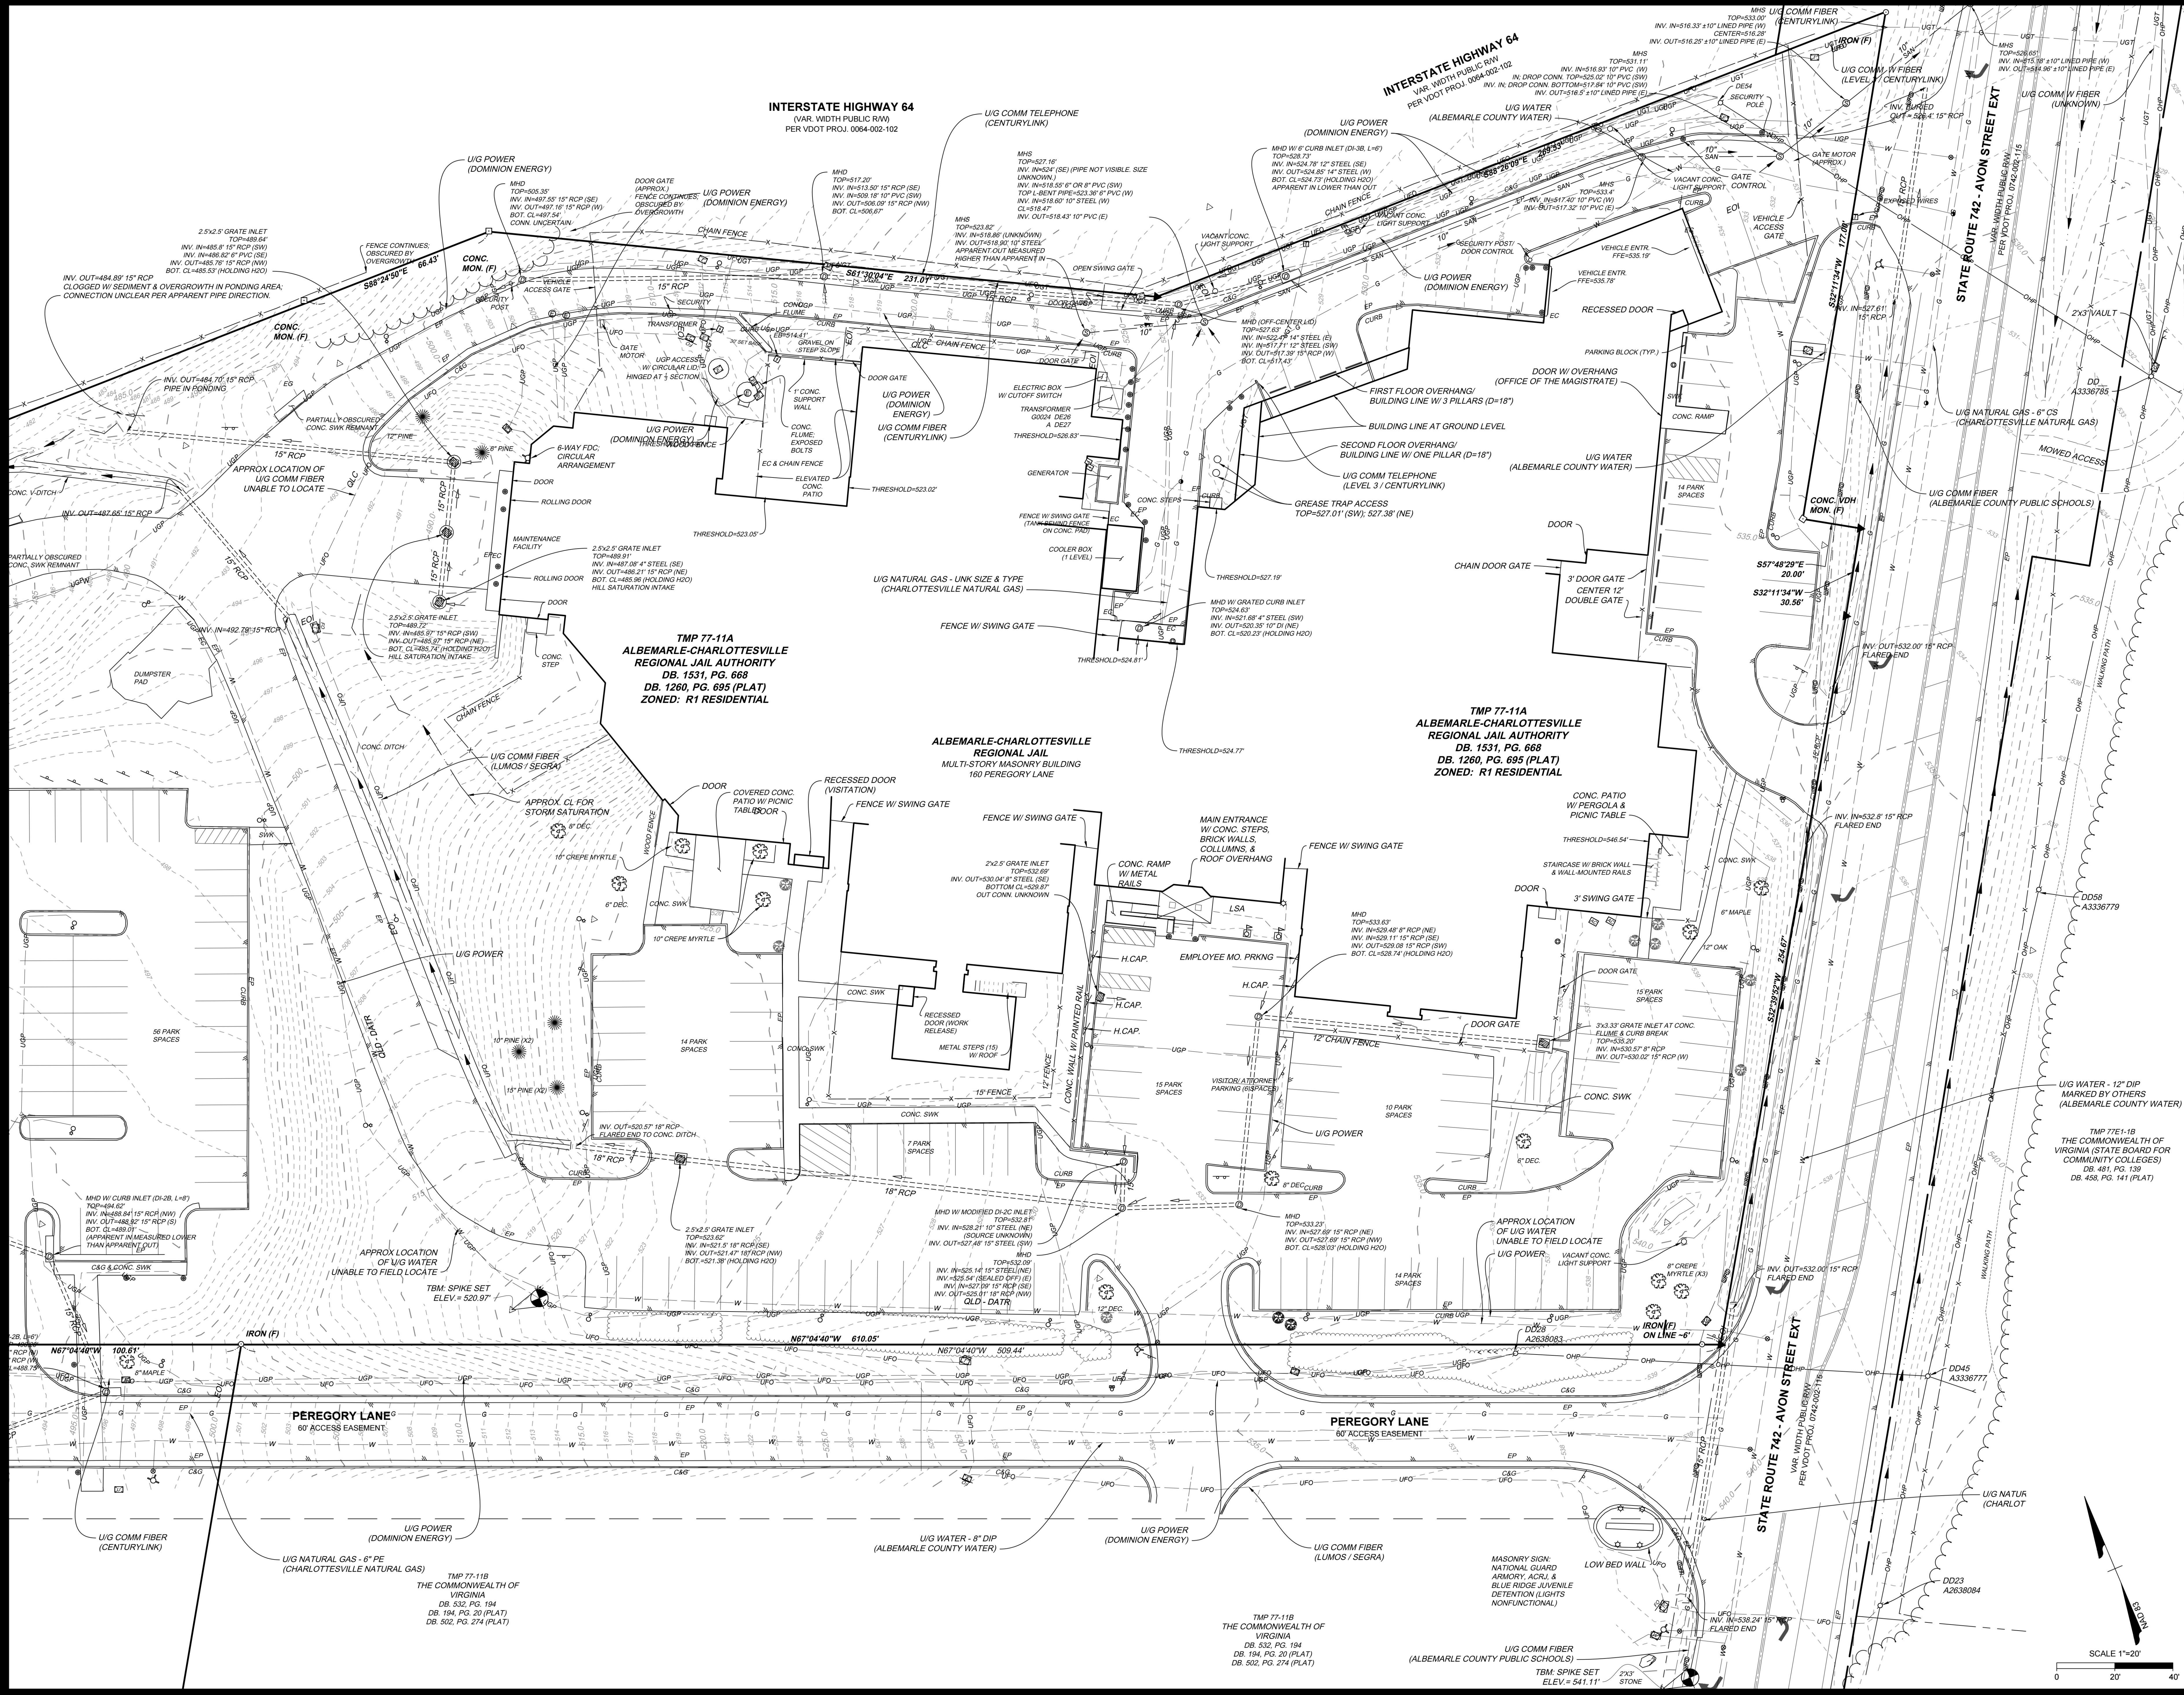

MOSELEYARCHITECTS

COMMONWEALTH OF VIRGINIA
THADDEUS P. RICH
Lic. No. 062377
21 OCT 2024
PROFESSIONAL ENGINEER

TIMMONS GROUP
YOUR VISION ACHIEVED THROUGH OURS
THIS DRAWING PREPARED AT THE
CORPORATE OFFICE
1001 Boulder Parkway, Suite 300
Richmond, VA 23225
TEL 804.200.6500
FAX 804.560.1016
www.timmons.com
ENGINEERING DESIGN TECHNOLOGY
61567-305

**ALBEMARLE COUNTY REGIONAL JAIL
EXPANSION AND RENOVATION**
160 PEREGORY LANE, CHARLOTTESVILLE, VIRGINIA 22902

PROJECT NO: 632562
DATE: OCTOBER 21, 2024
REVISIONS
DATE DESCRIPTION

EXISTING
CONDITIONS &
TOPOGRAPHY

C101