




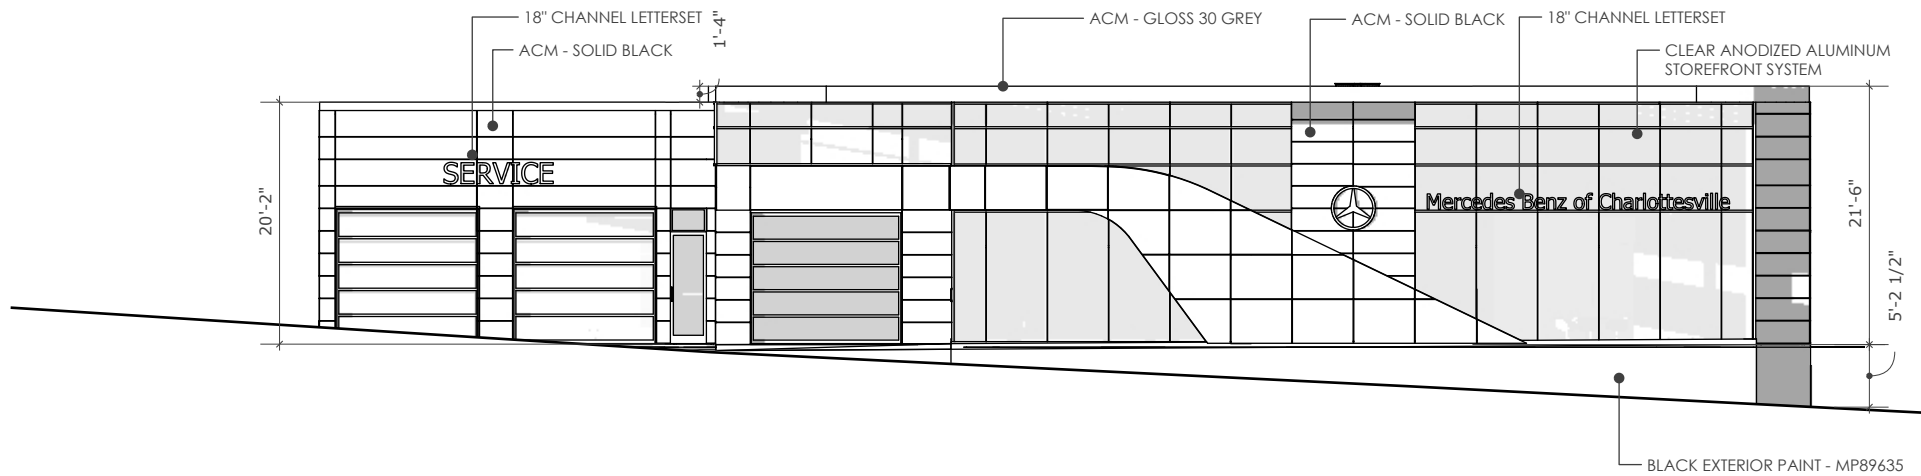


FRONT ELEVATION
1/16" = 1' - 0"

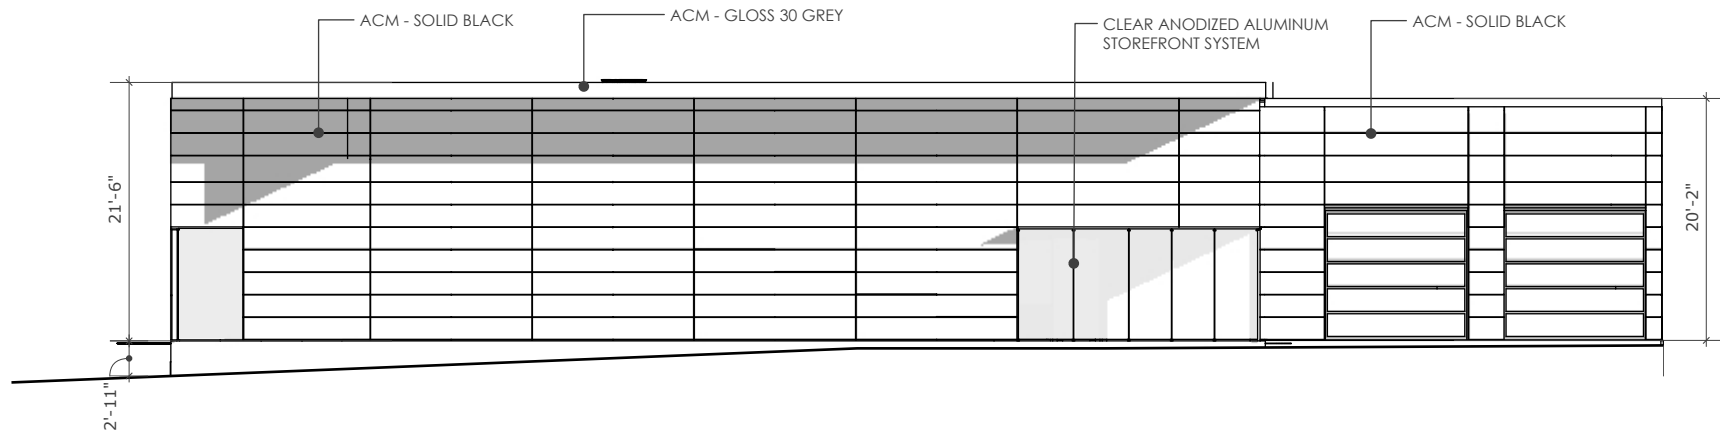

BACK ELEVATION
1/16" = 1' - 0"

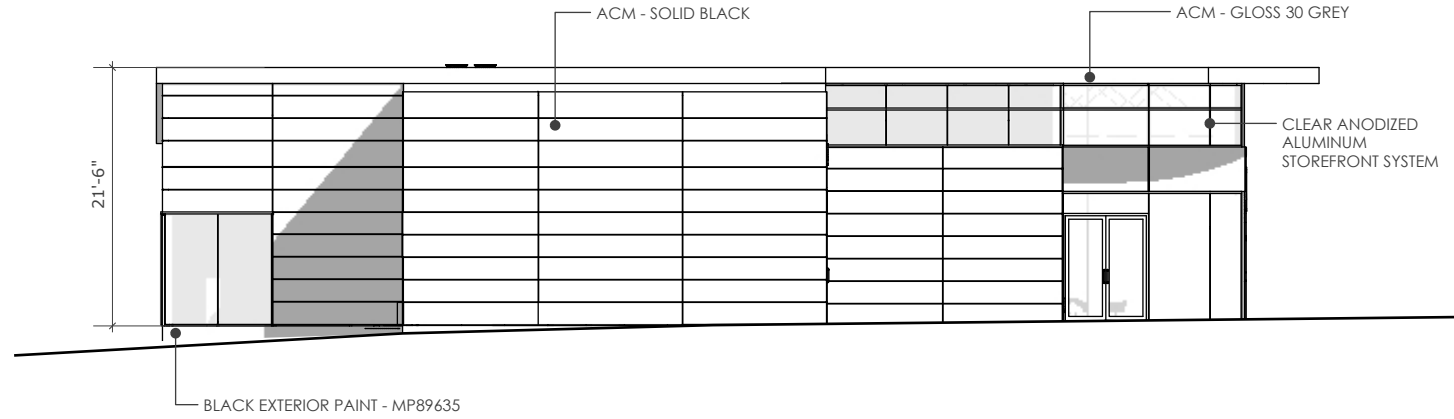

LEFT ELEVATION
1/16" = 1' - 0"

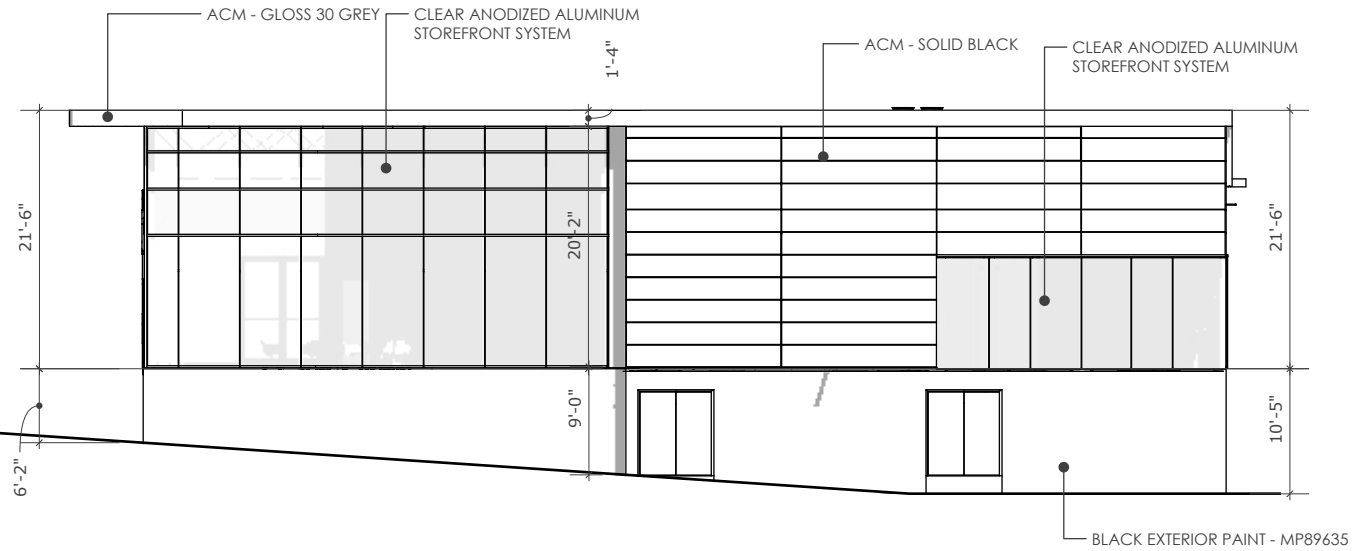

RIGHT ELEVATION
1/16" = 1' - 0"