


SHIMP ENGINEERING
LAND PLANNING - PROJECT MANAGEMENT

912 E. HIGH ST.
CHARLOTTESVILLE VA, 22902

434.227.5140
JUSTIN@SHIMP-ENGINEERING.COM

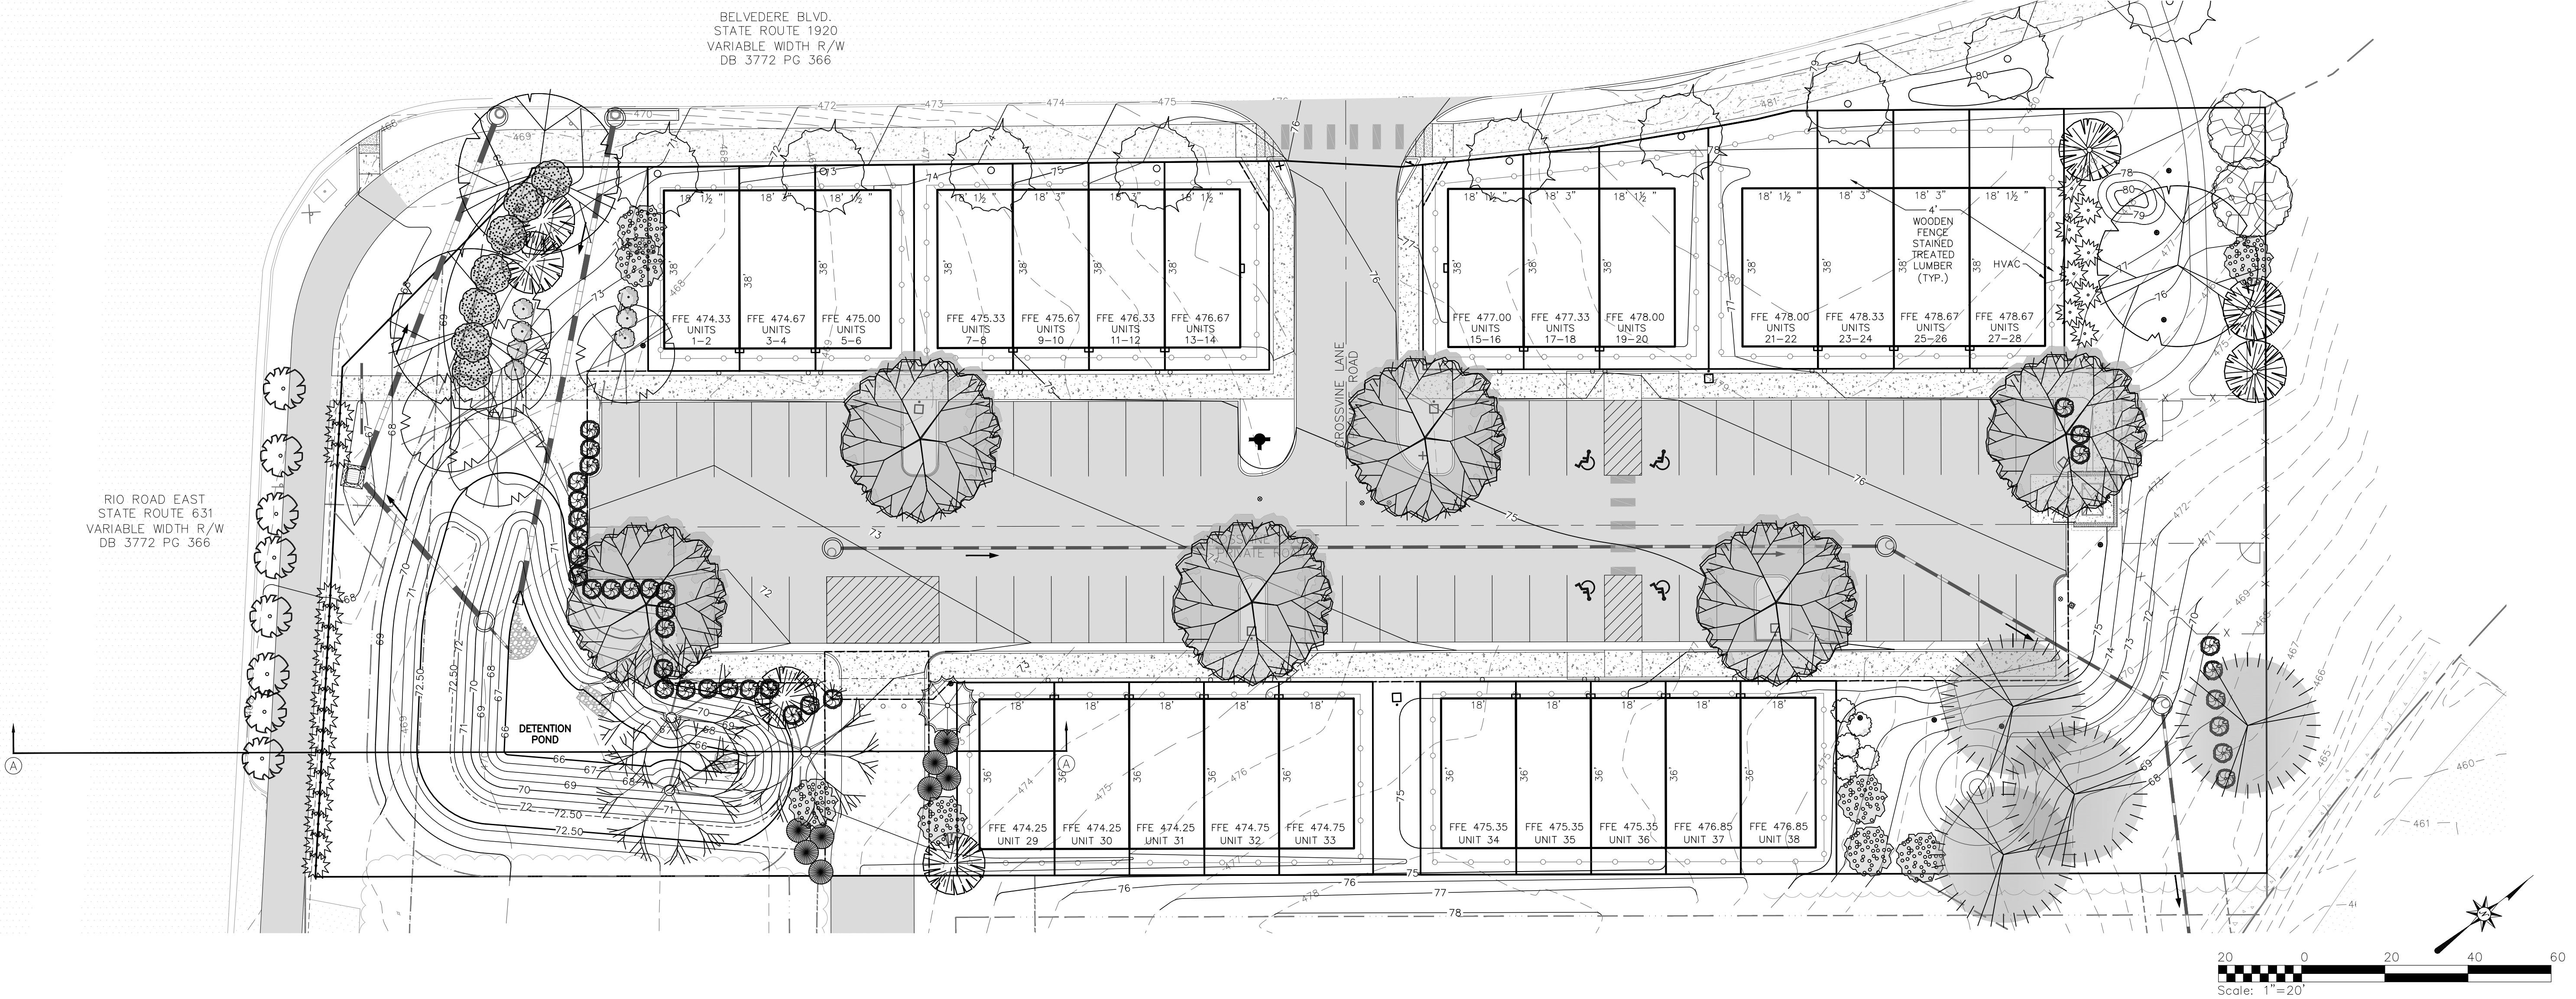


FINAL SITE DEVELOPMENT PLAN
999 RIO ROAD

ALBEMARLE COUNTY, VIRGINIA
SUBMISSION:
2023.09.05

REVISION:
1) 2023.09.18 [ACSA]
2) 2024.02.29 [COUNTY COMMENTS & ACSA]
3) 2024.07.08 [COUNTY COMMENTS & ACSA]


FILE NO. 19.006

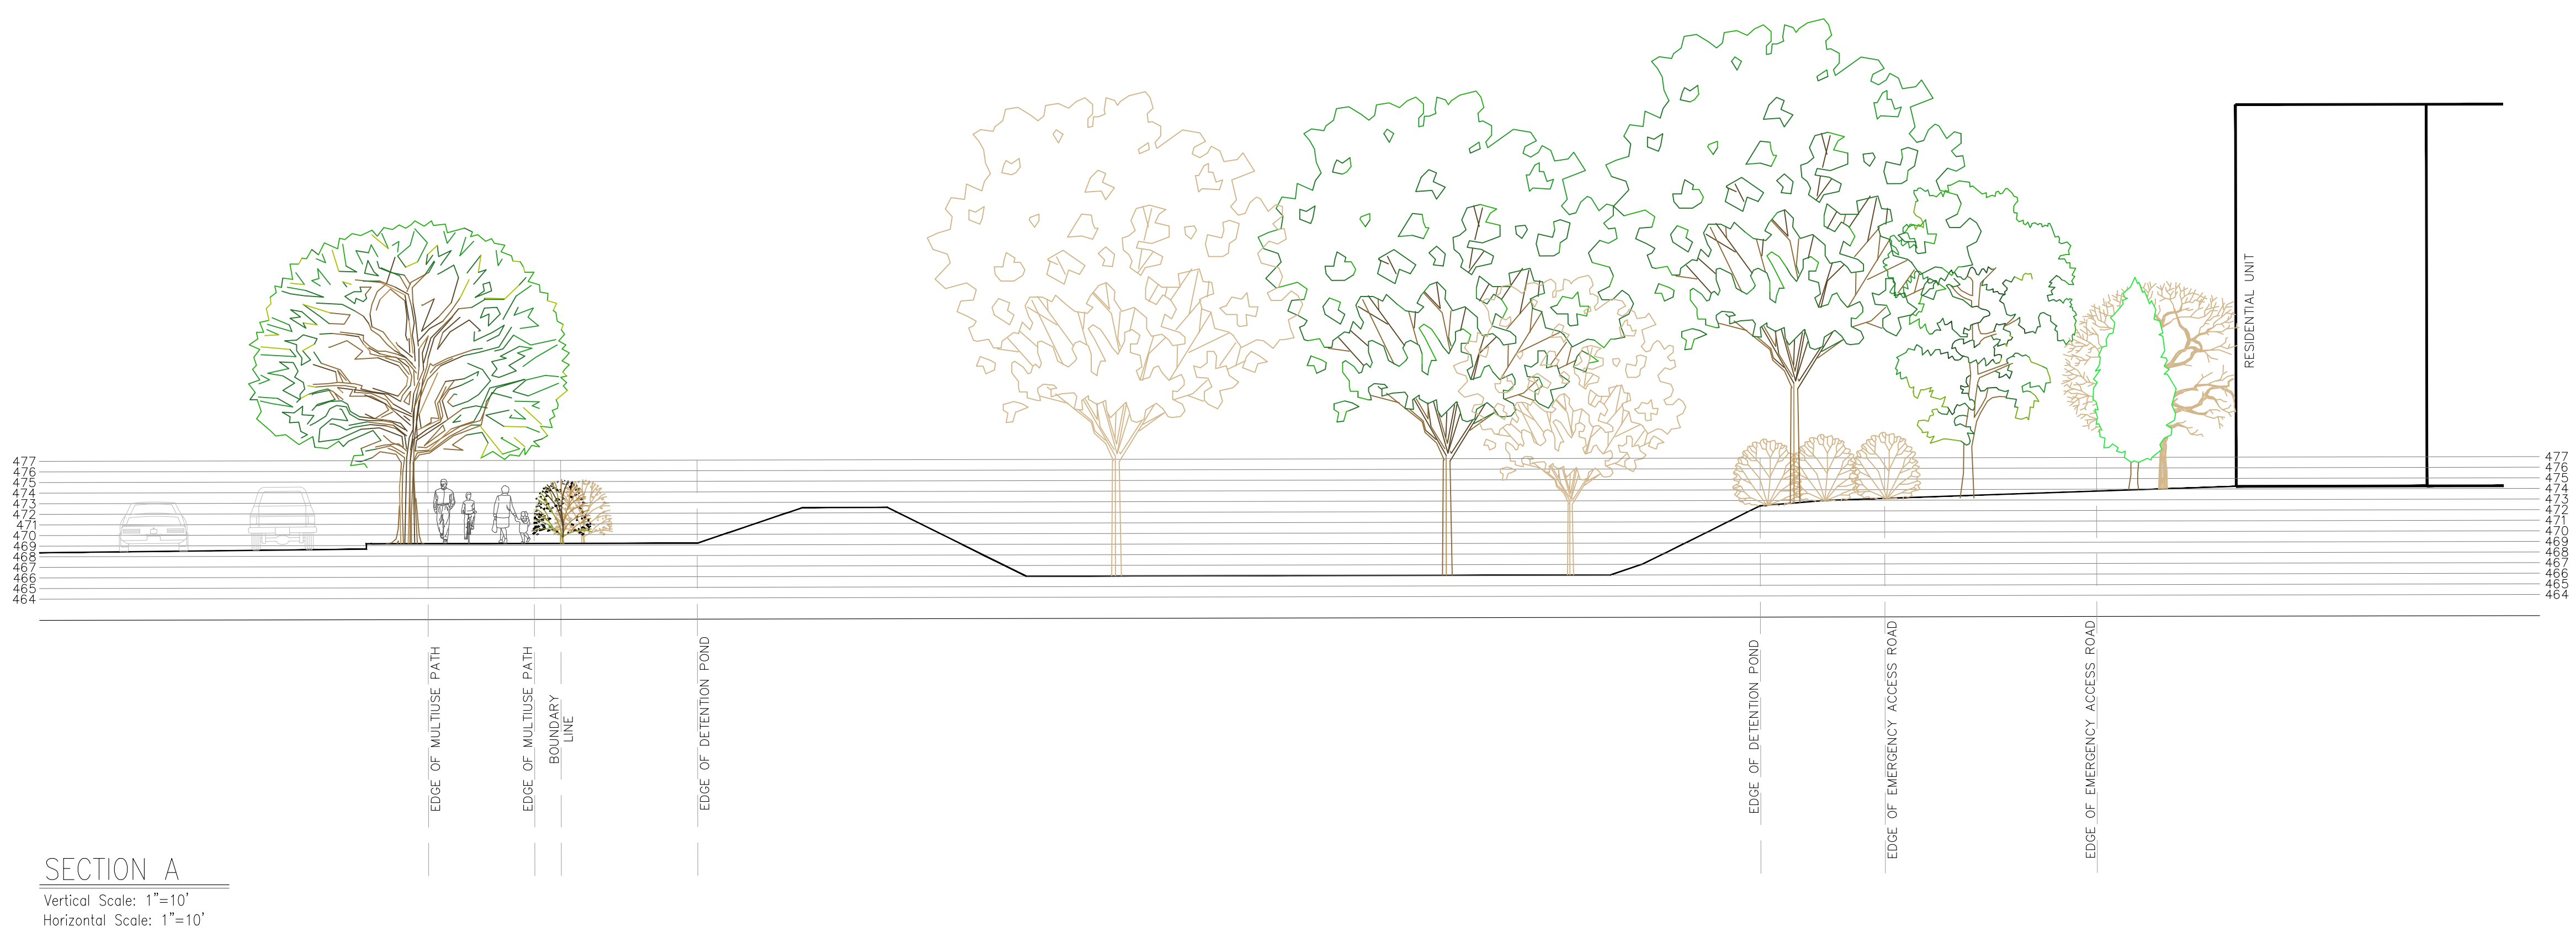

SECTION-A

RIO ROAD EAST
STATE ROUTE 631
VARIABLE WIDTH R/W
DB 3772 PG 366

BELVEDERE BLVD.
STATE ROUTE 1920
VARIABLE WIDTH R/W
DB 3772 PG 366

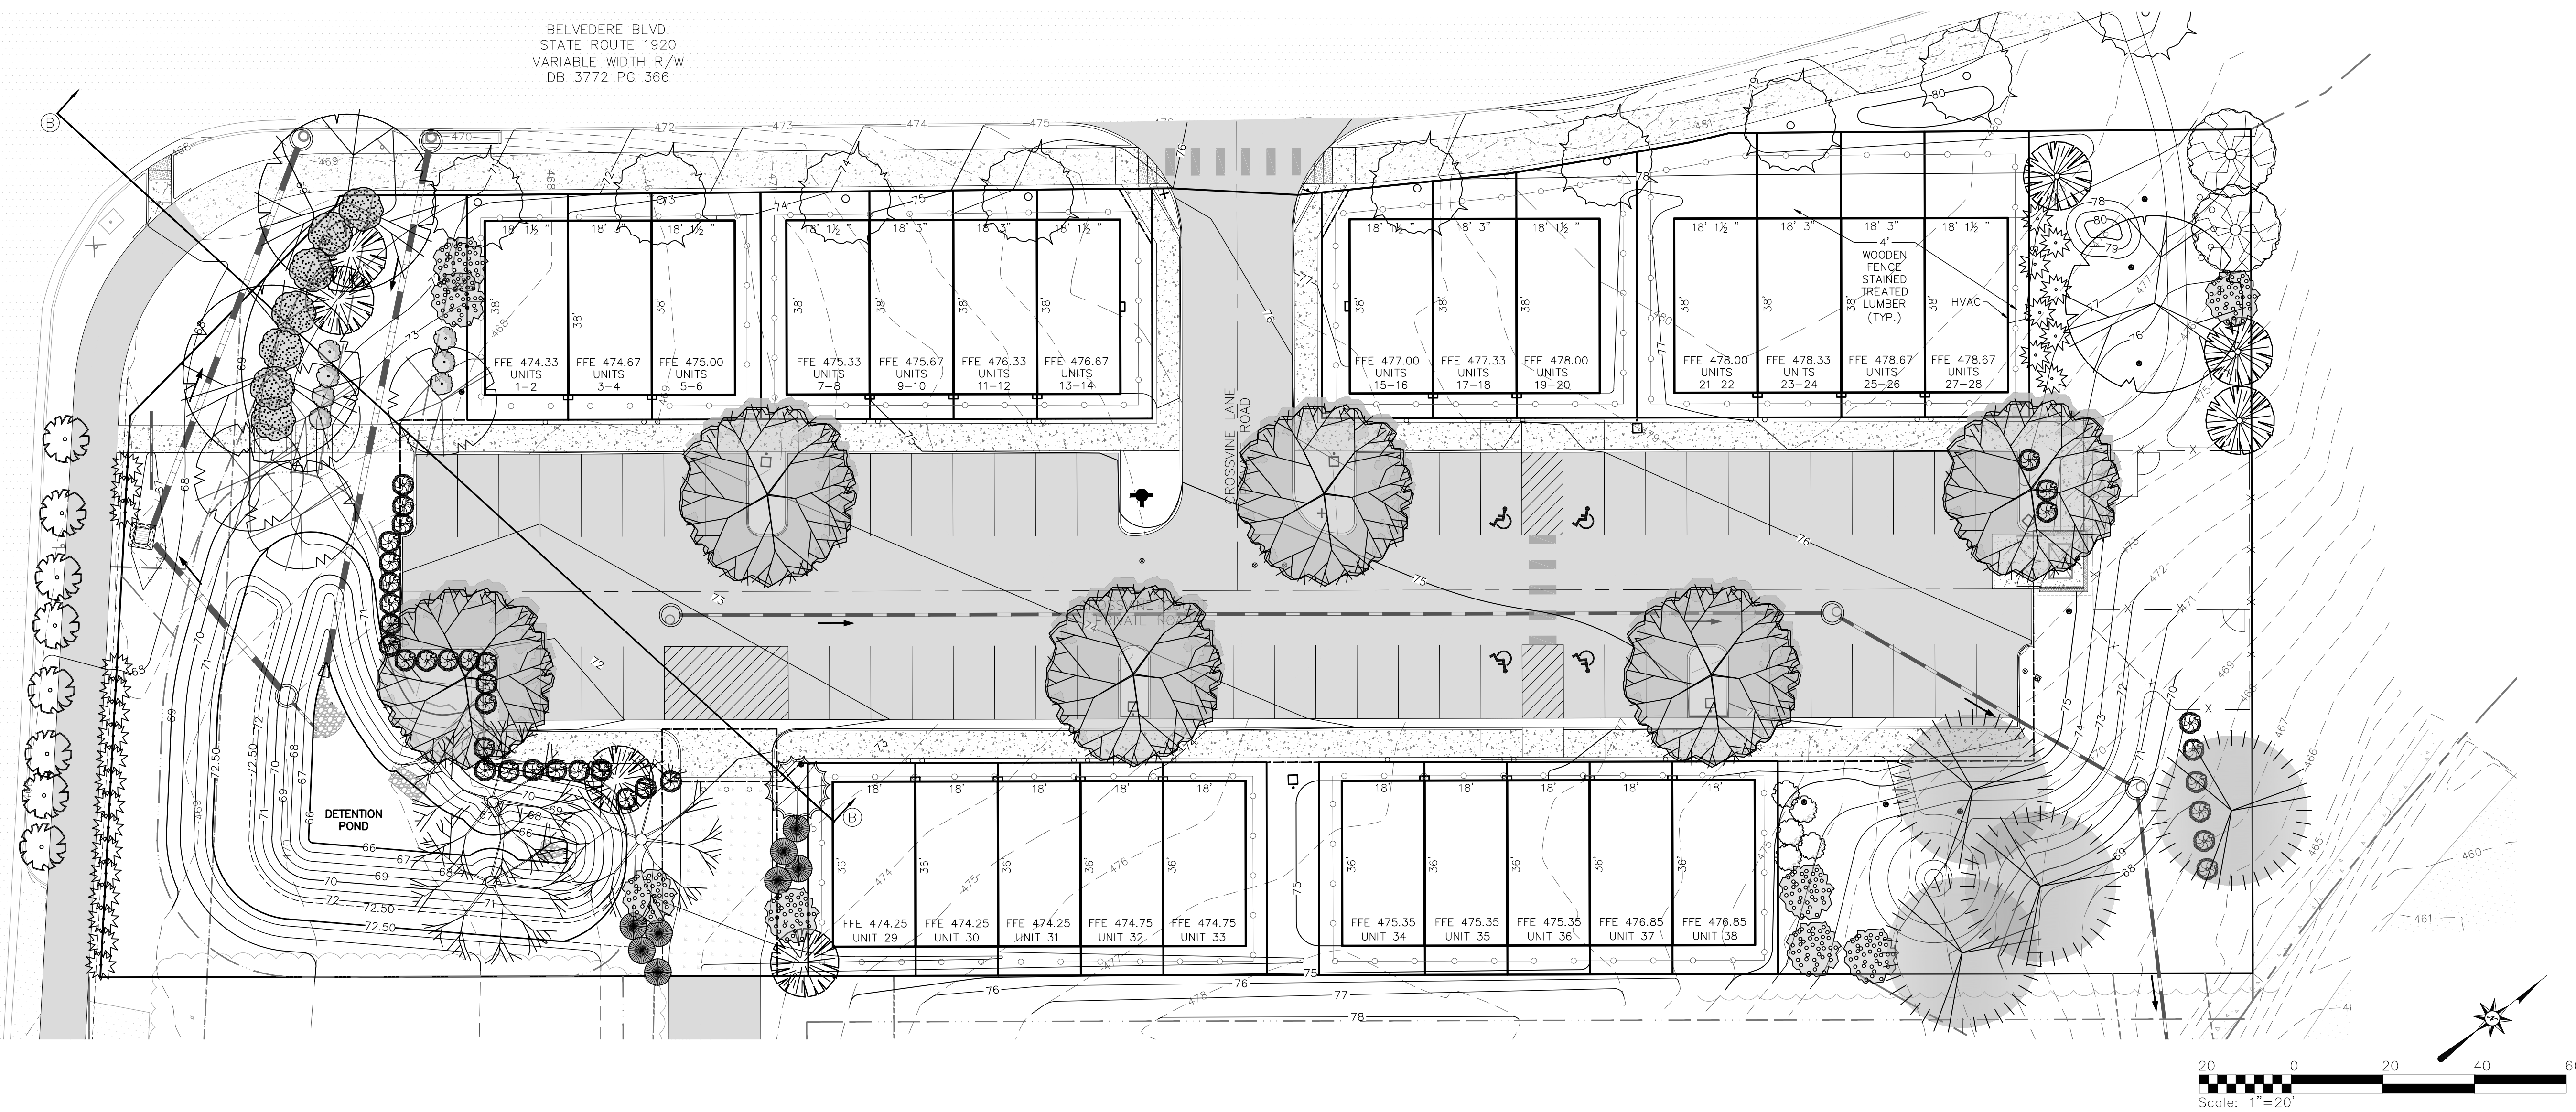

SHIMP ENGINEERING
LAND PLANNING - PROJECT MANAGEMENT

912 E. HIGH ST. 434.227.5140
CHARLOTTESVILLE VA, 22902 JUSTIN@SHIMP-ENGINEERING.COM



FINAL SITE DEVELOPMENT PLAN
999 RIO ROAD

ALBEMARLE COUNTY, VIRGINIA
SUBMISSION:
2023.09.05
REVISION:
1) 2023.09.18 [ACSA]
2) 2024.02.29 [COUNTY COMMENTS & ACSA]
3) 2024.07.08 [COUNTY COMMENTS & ACSA]

FILE NO. 19.006





SECTION B
Vertical Scale: 1"=10'
Horizontal Scale: 1"=10'

SECTION-B

RIO ROAD EAST
STATE ROUTE 631
VARIABLE WIDTH R/W
DB 3772 PG 366

BELVEDERE BLVD.
STATE ROUTE 1920
VARIABLE WIDTH R/W
DB 3772 PG 366

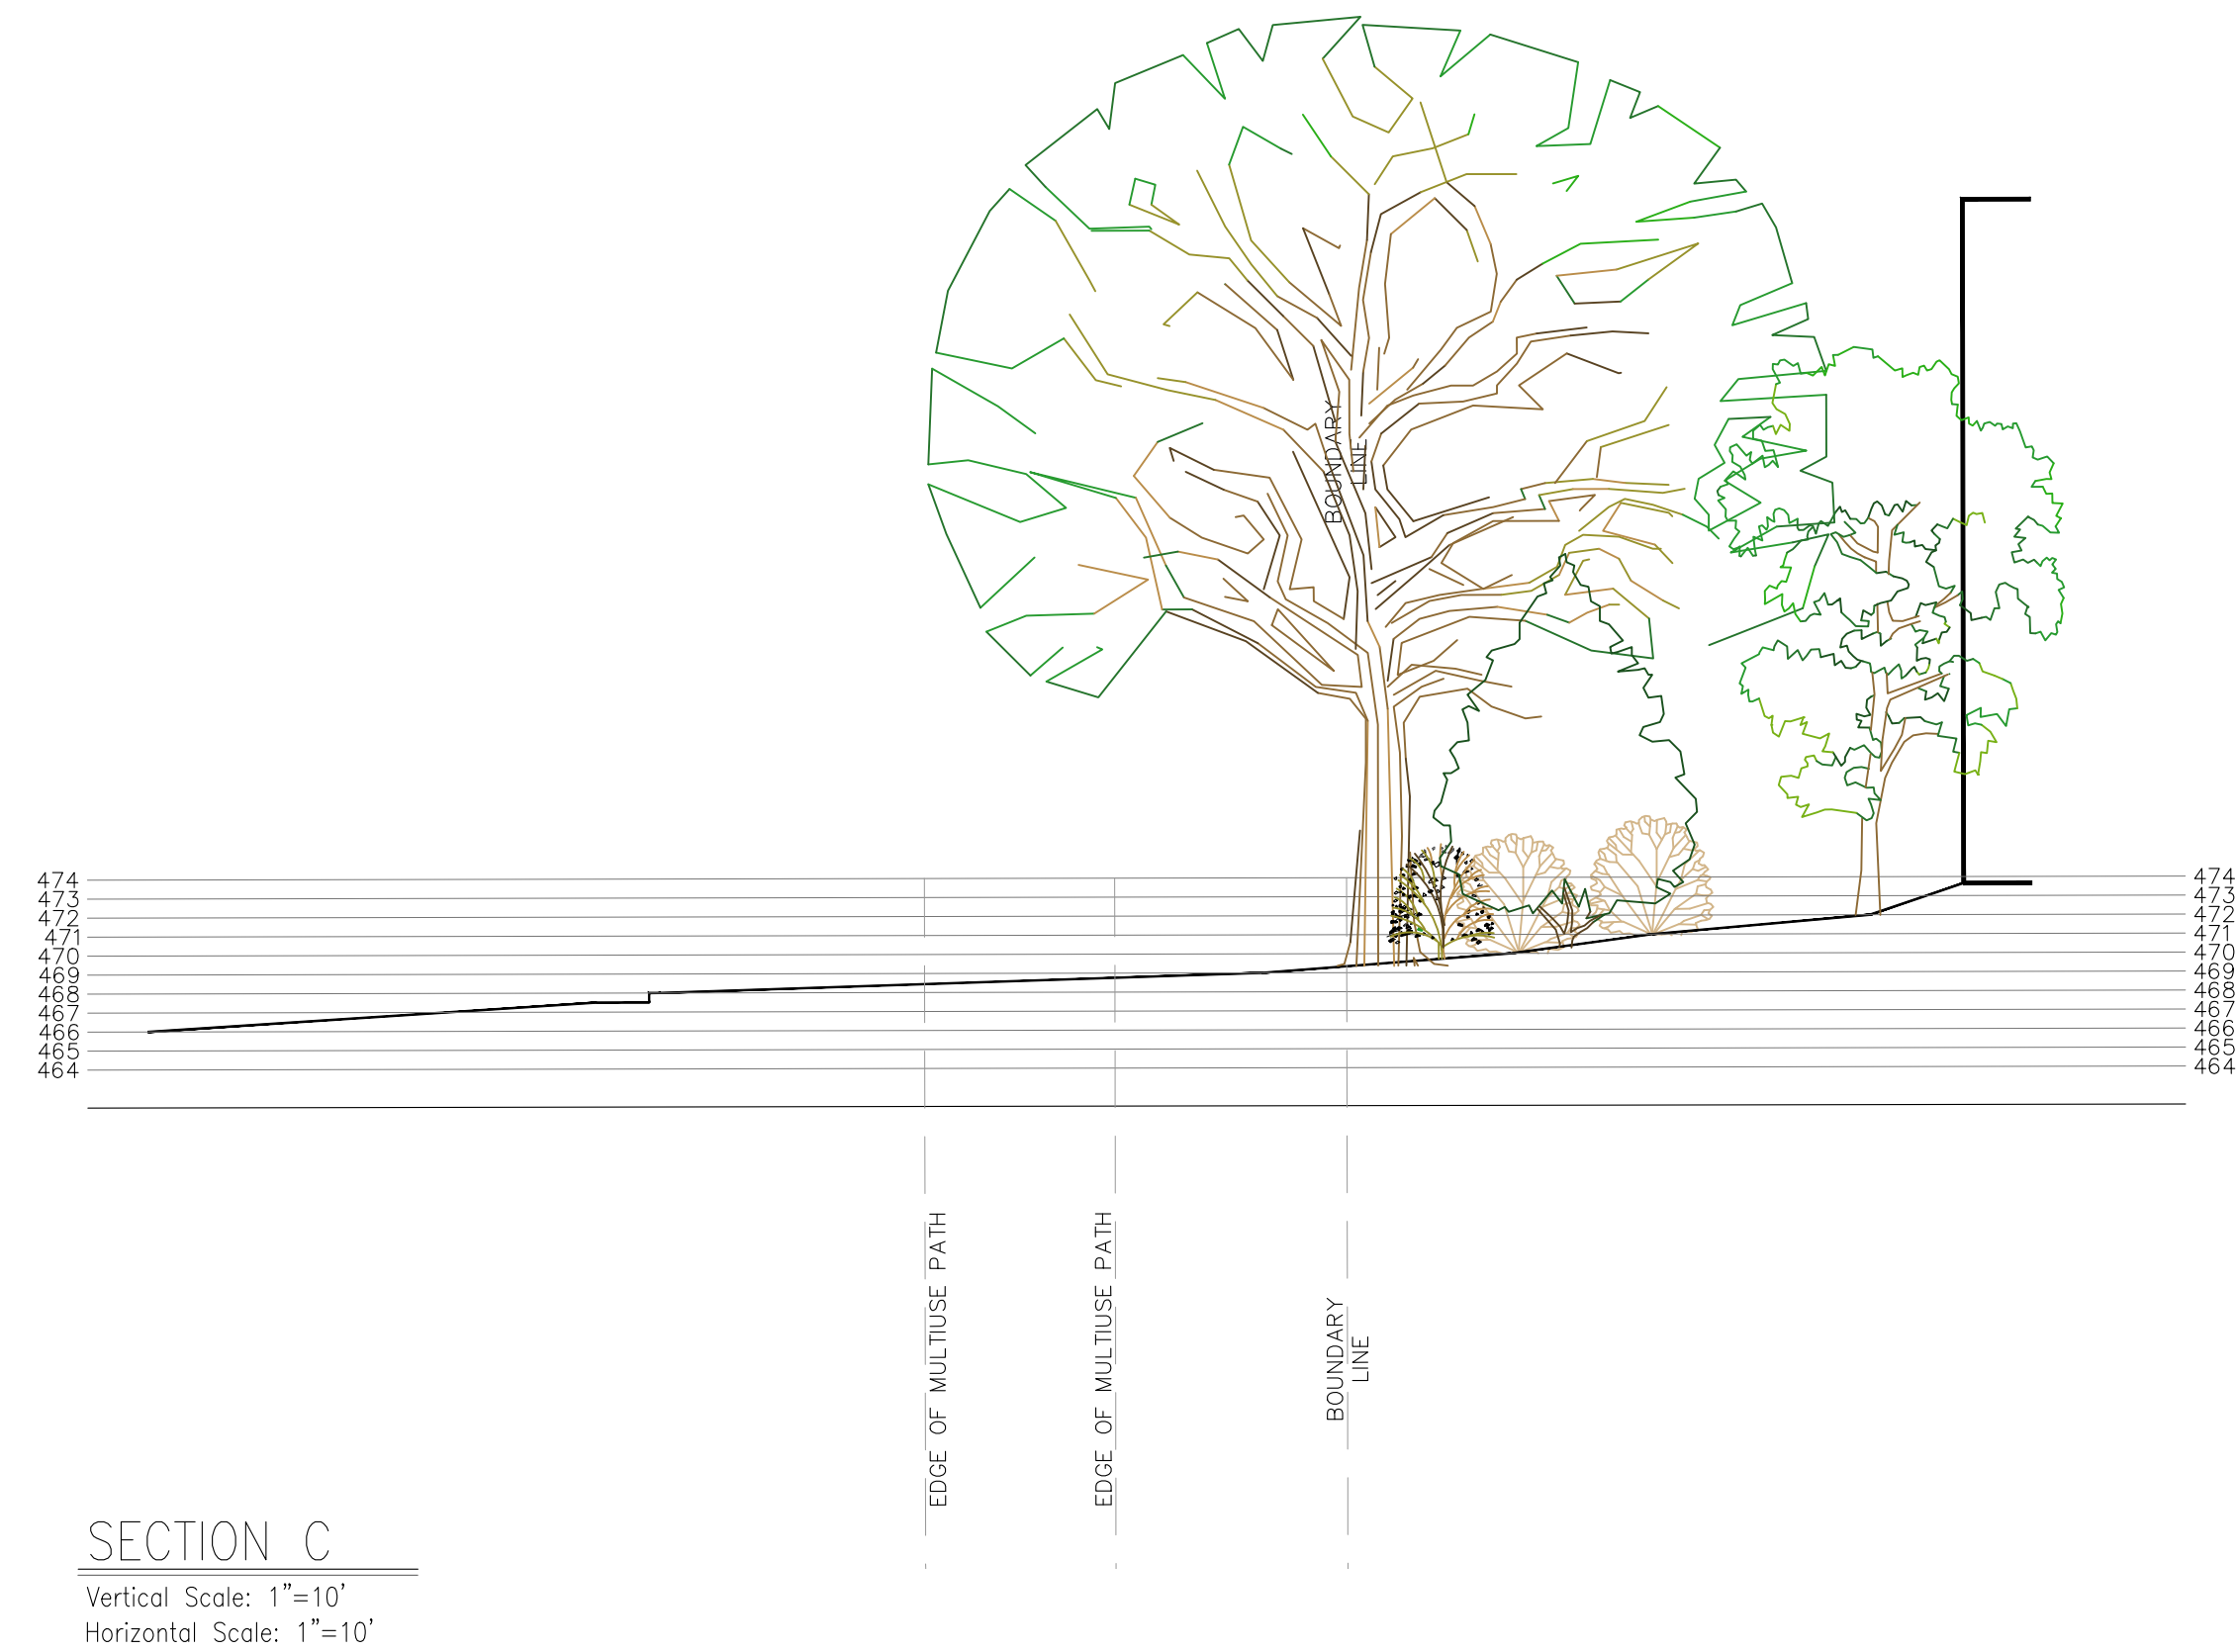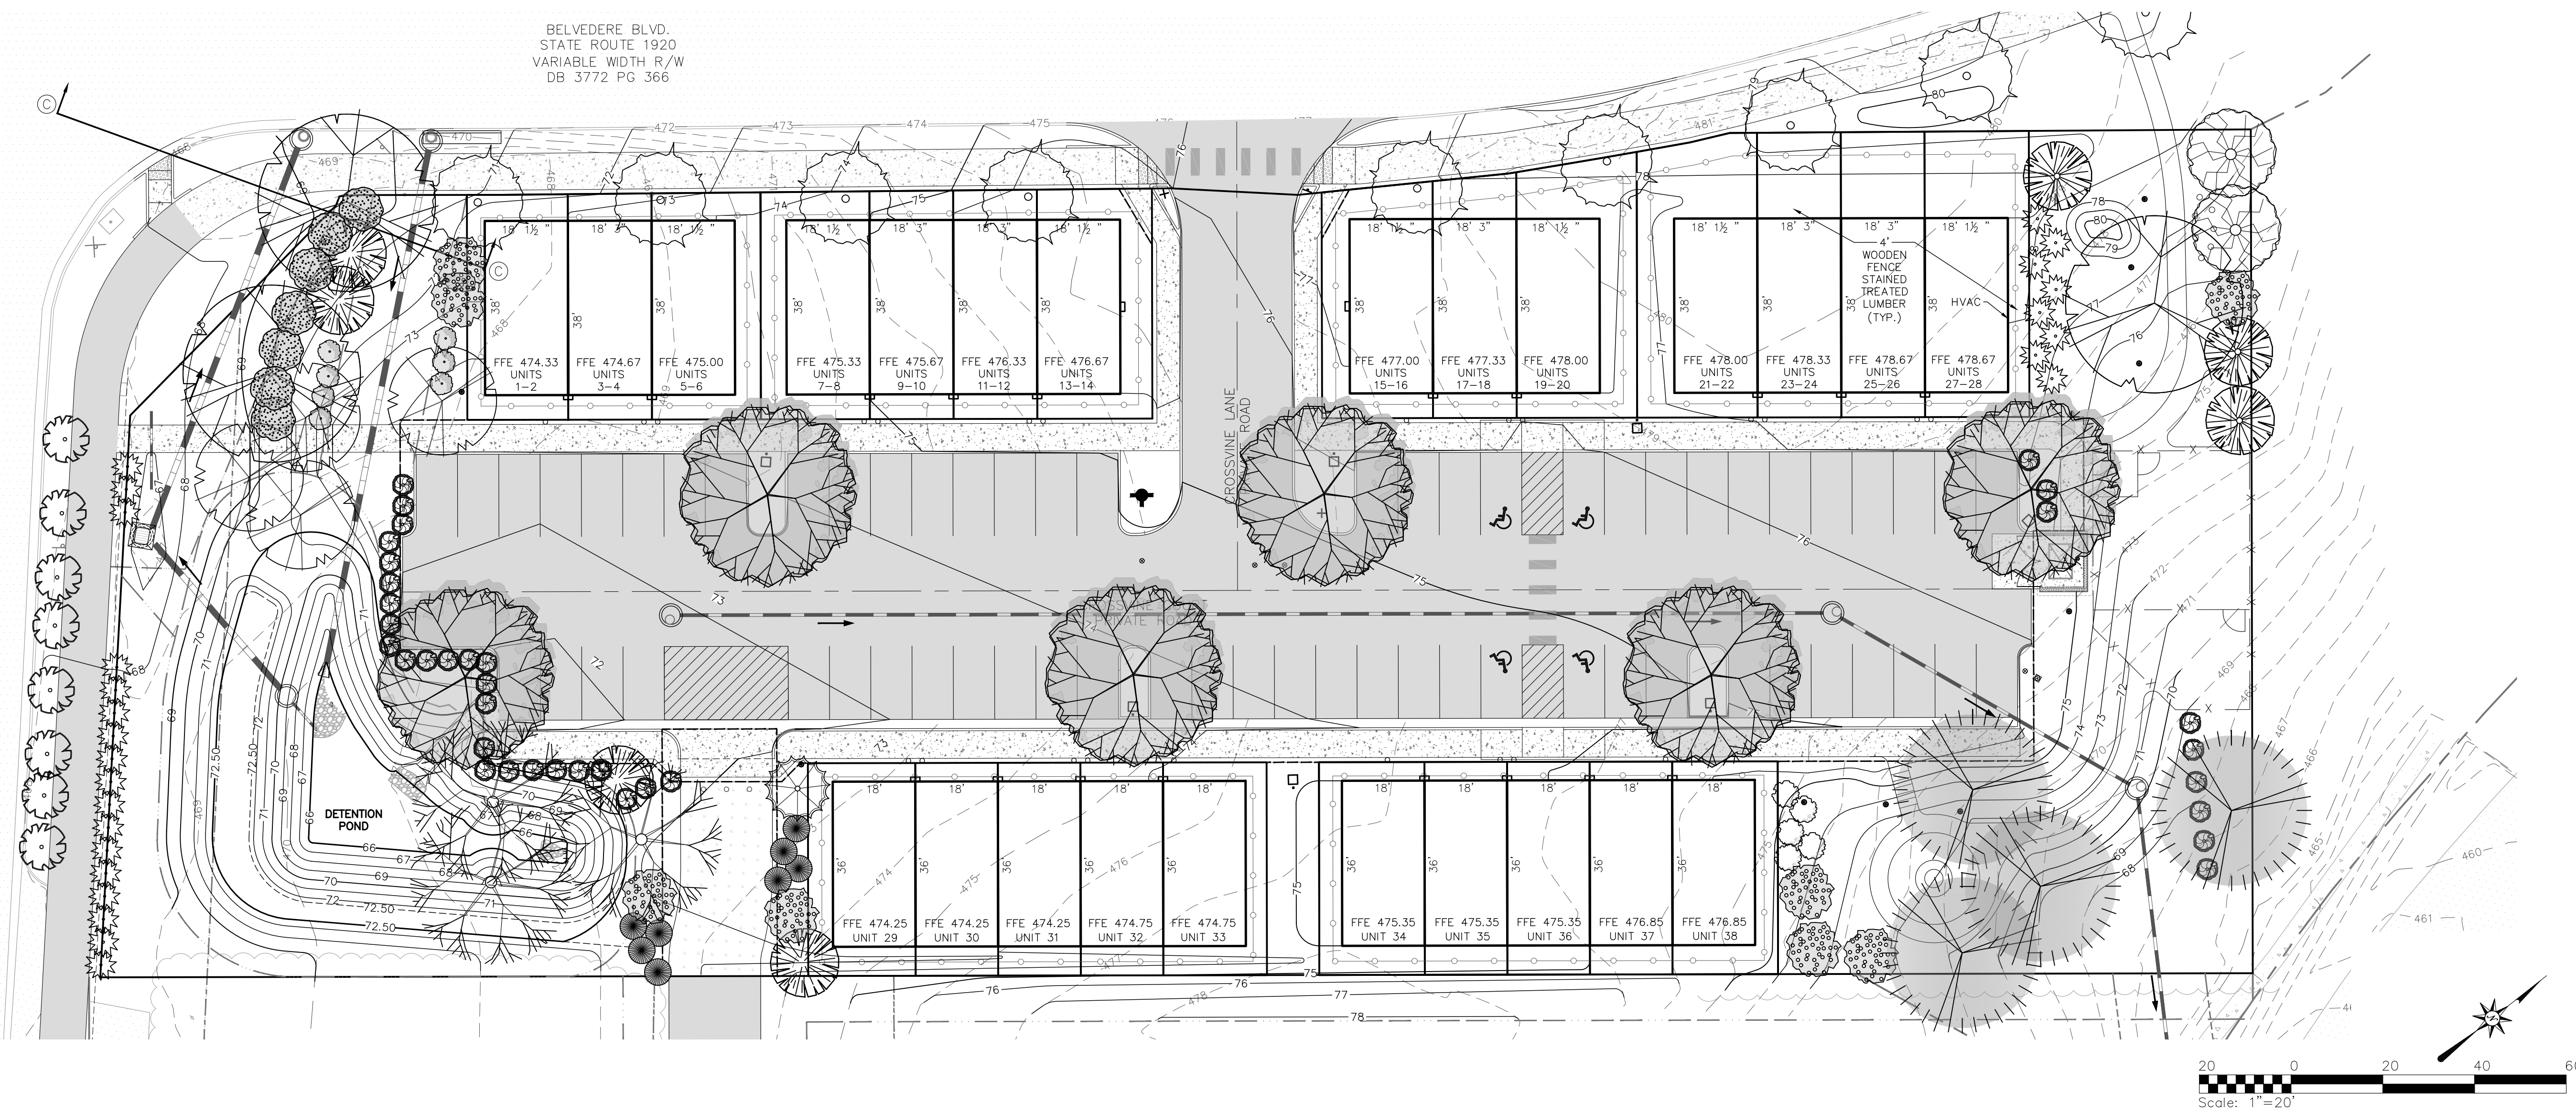

SHIMP
ENGINEERING & ARCHITECTURE
LAND PLANNING - PROJECT MANAGEMENT

912 E. HIGH ST. 434.227.5140
CHARLOTTESVILLE VA, 22902 JUSTIN@SHIMP-ENGINEERING.COM



FINAL SITE DEVELOPMENT PLAN
999 RIO ROAD

ALBEMARLE COUNTY, VIRGINIA
SUBMISSION:
2023.09.05

REVISION:
1) 2023.09.18 [ACSA]
2) 2024.02.29 [COUNTY COMMENTS & ACSA]
3) 2024.07.08 [COUNTY COMMENTS & ACSA]

FILE NO. 19.006

SECTION-C