

Airport Industrial Development Complex - Self Storage Facility



VIEW FROM SOUTH EAST



BREEDEN

9/23/2026



R B A

DESIGN CHANGES

1. Blue EIFS elements at towers deleted
2. Crenellations eliminated from lower portion of western end of the building



VIEW FROM SOUTH WEST - PREVIOUSLY REVIEWED BY ARB ON 9-14-2026



VIEW FROM SOUTH WEST - CURRENT PROPOSED

DESIGN CHANGES



1. Masonry at base of eastern end of EC facing facade changed to Ash Gray metal panel to match western end
2. Gray EIFS @ top of eastern end of EC facade revised to Light Stone metal panel matching the center portion of the western end



VIEW FROM SOUTH EAST - PREVIOUSLY REVIEWED BY ARB ON 8-24-2026





VIEW FROM SOUTH EAST - CURRENT PROPOSED

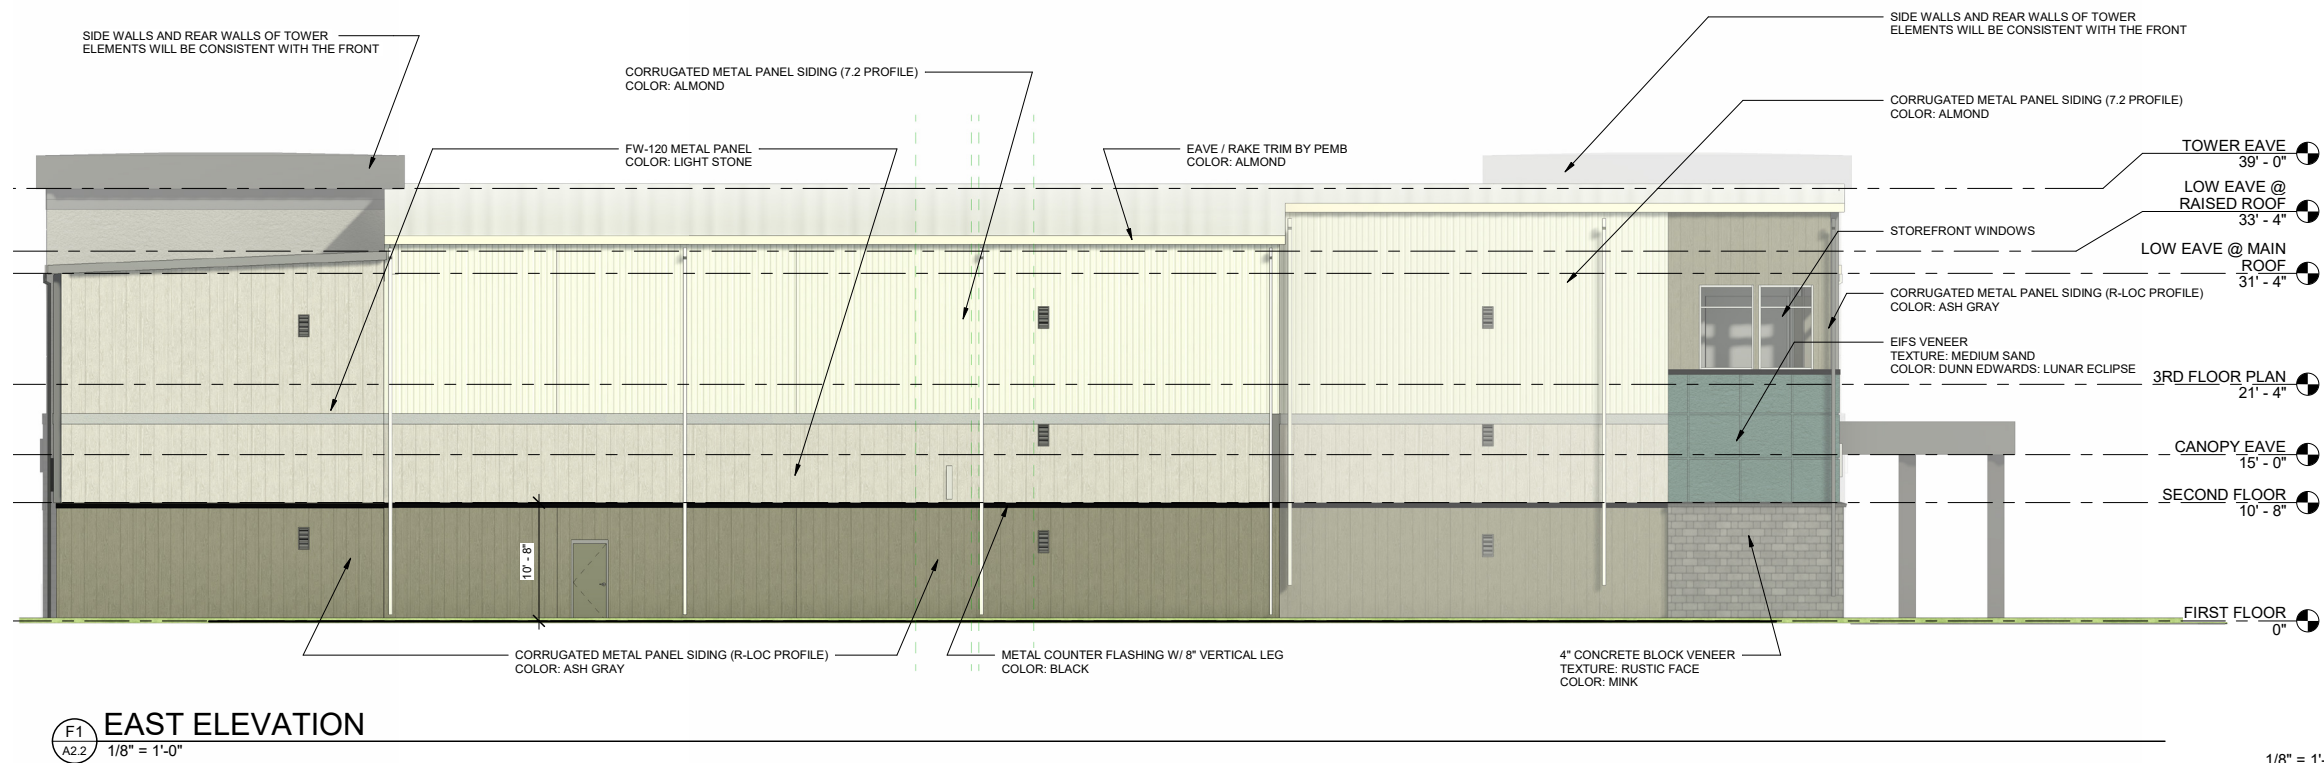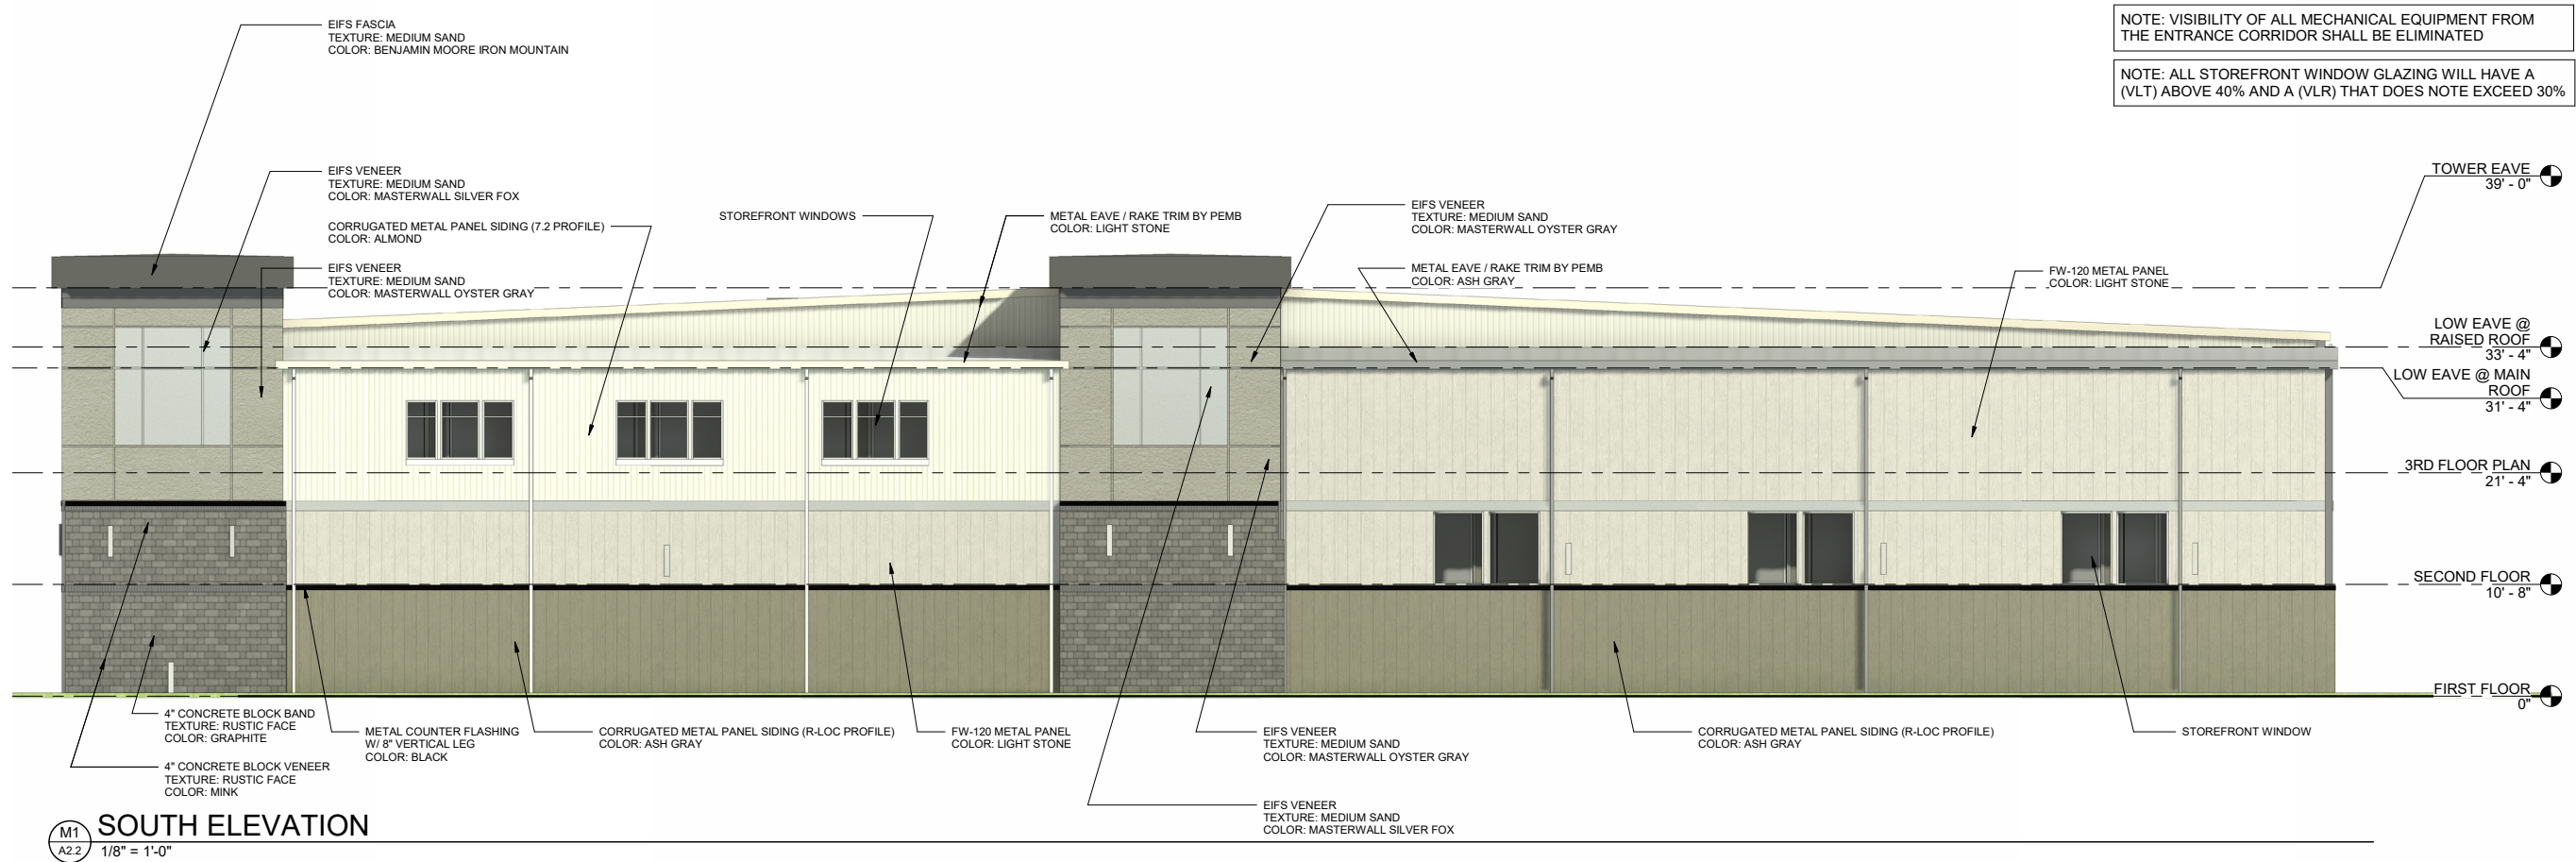

NOTE: VISIBILITY OF ALL MECHANICAL EQUIPMENT FROM THE ENTRANCE CORRIDOR SHALL BE ELIMINATED

NOTE: ALL STOREFRONT WINDOW GLAZING WILL HAVE A (VLT) ABOVE 40% AND A (VLR) THAT DOES NOT EXCEED 30%

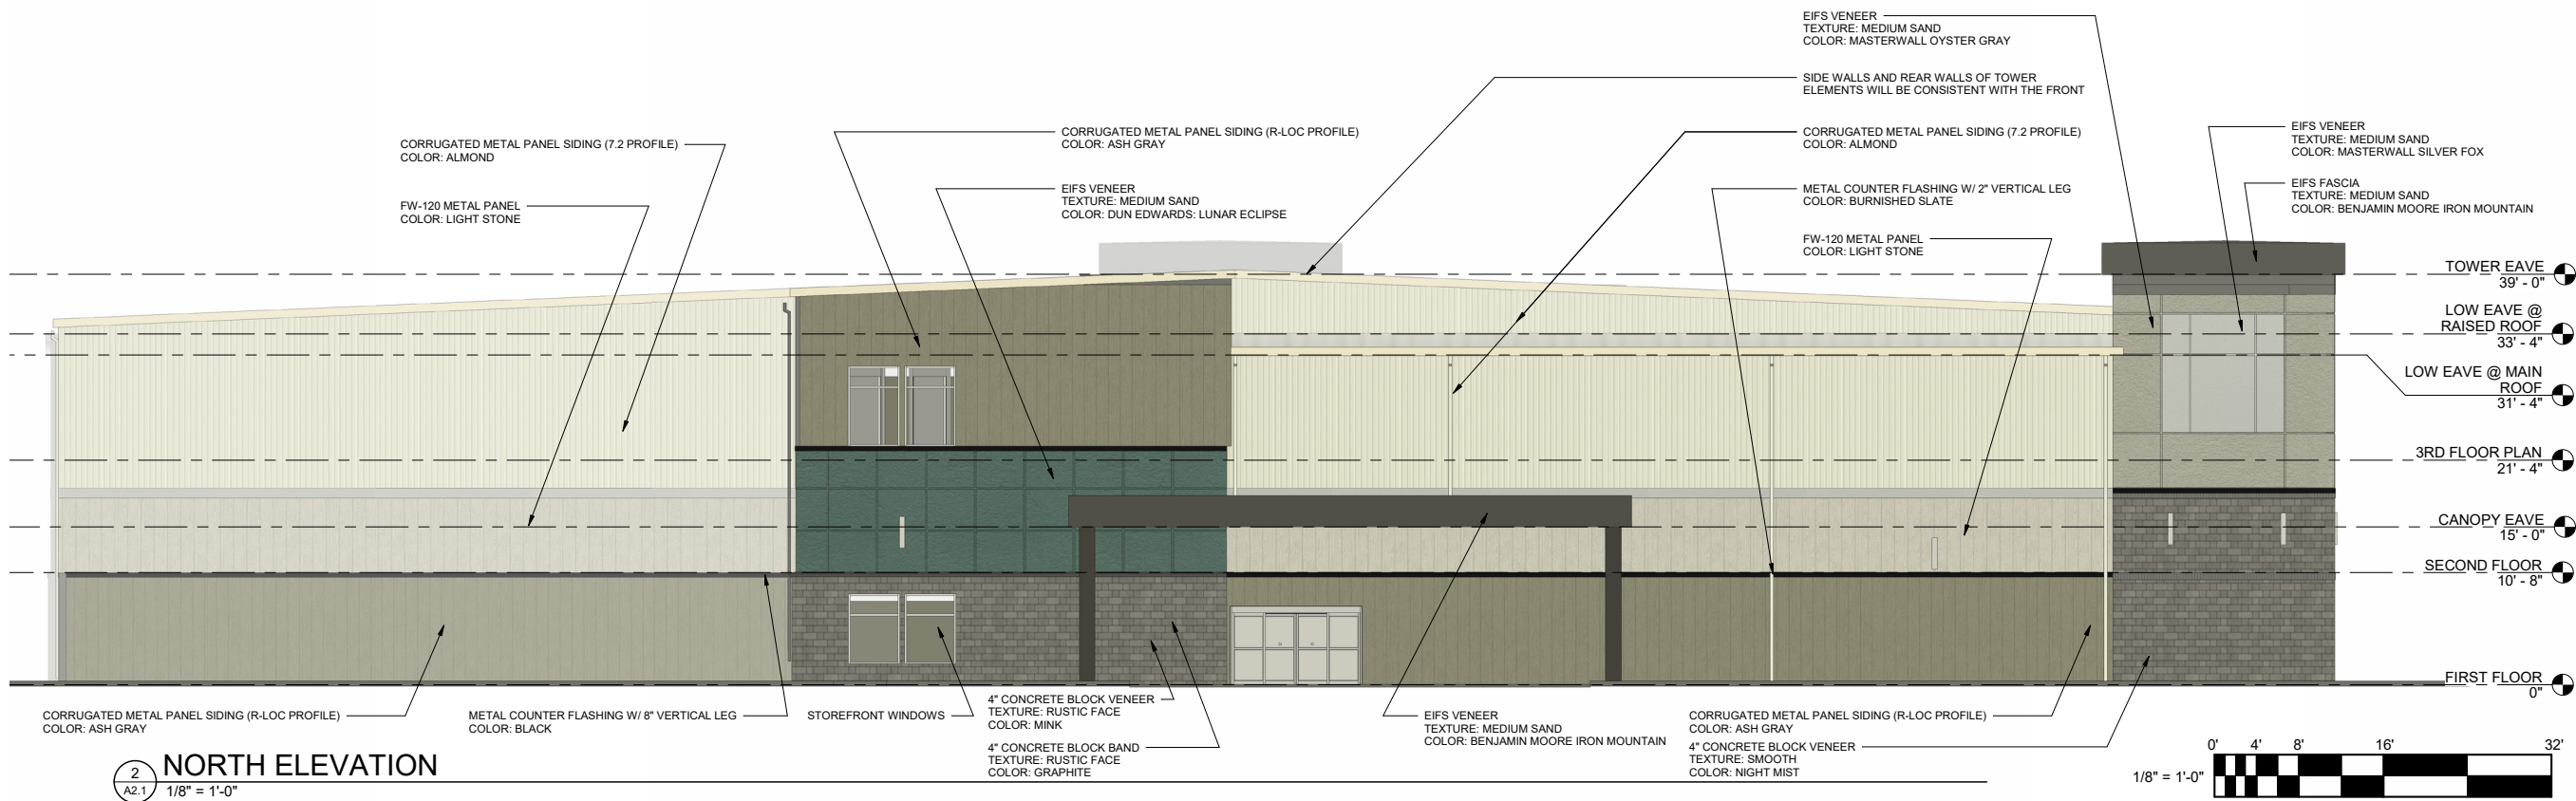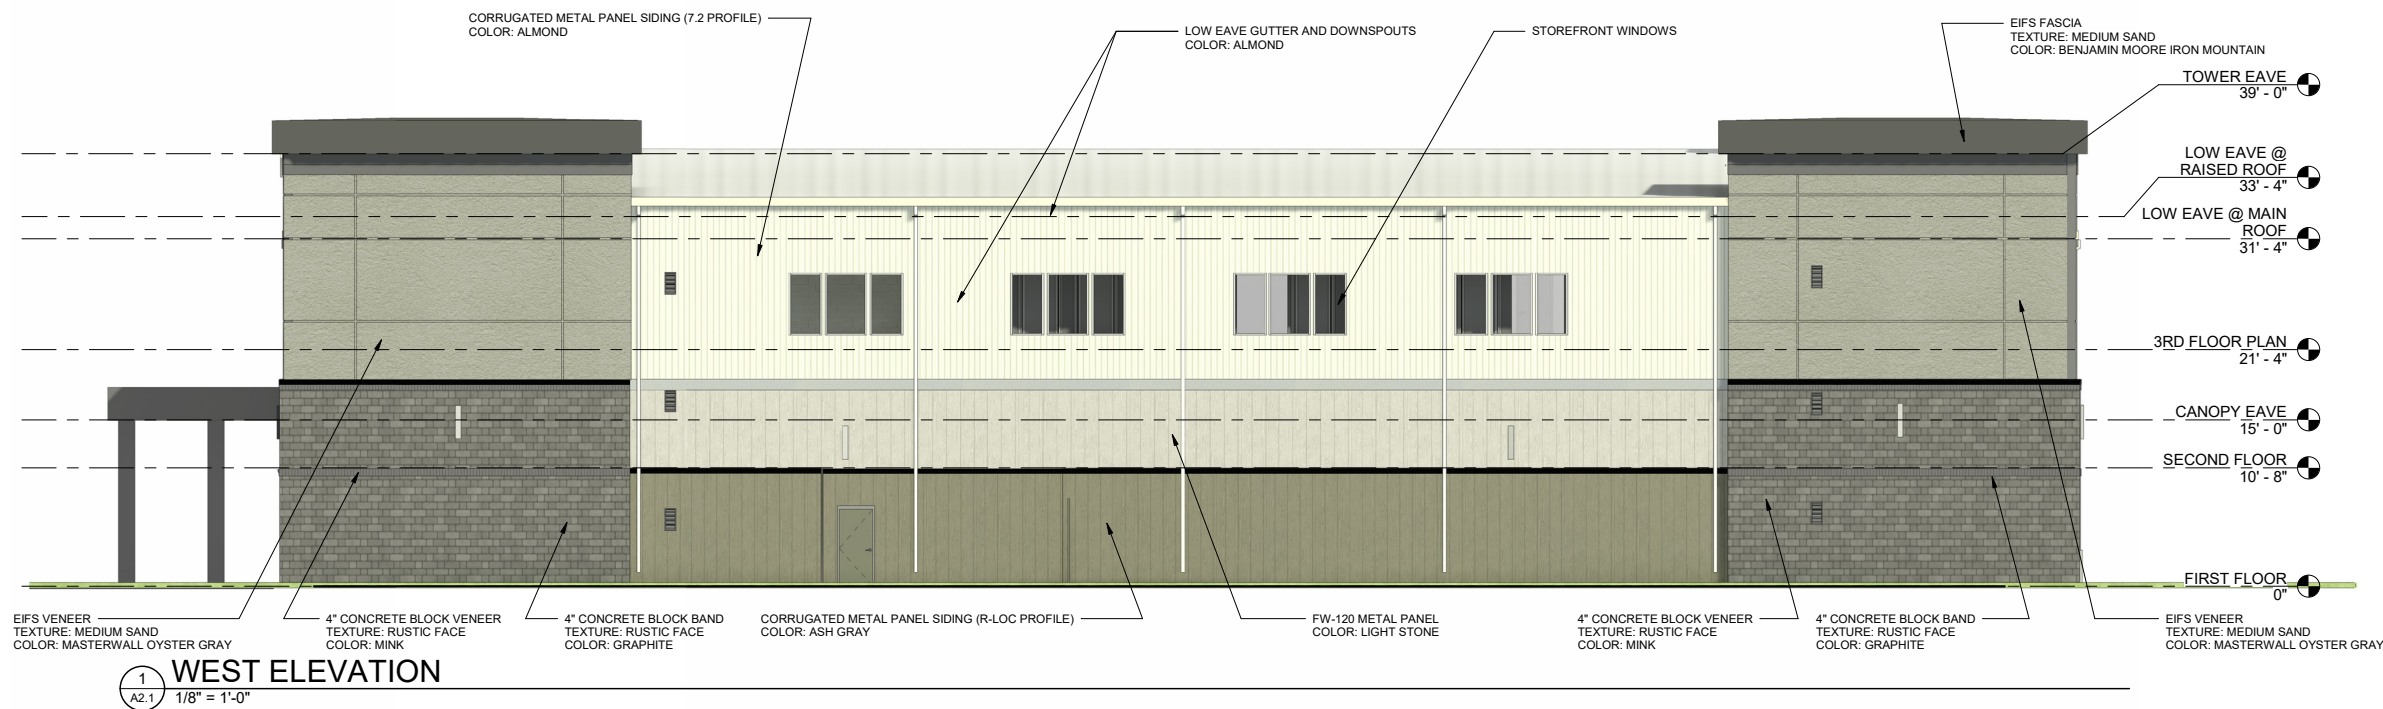



VIEW FROM NORTH



BREEDEN

R B A